
EXISTING PLAN 1:200

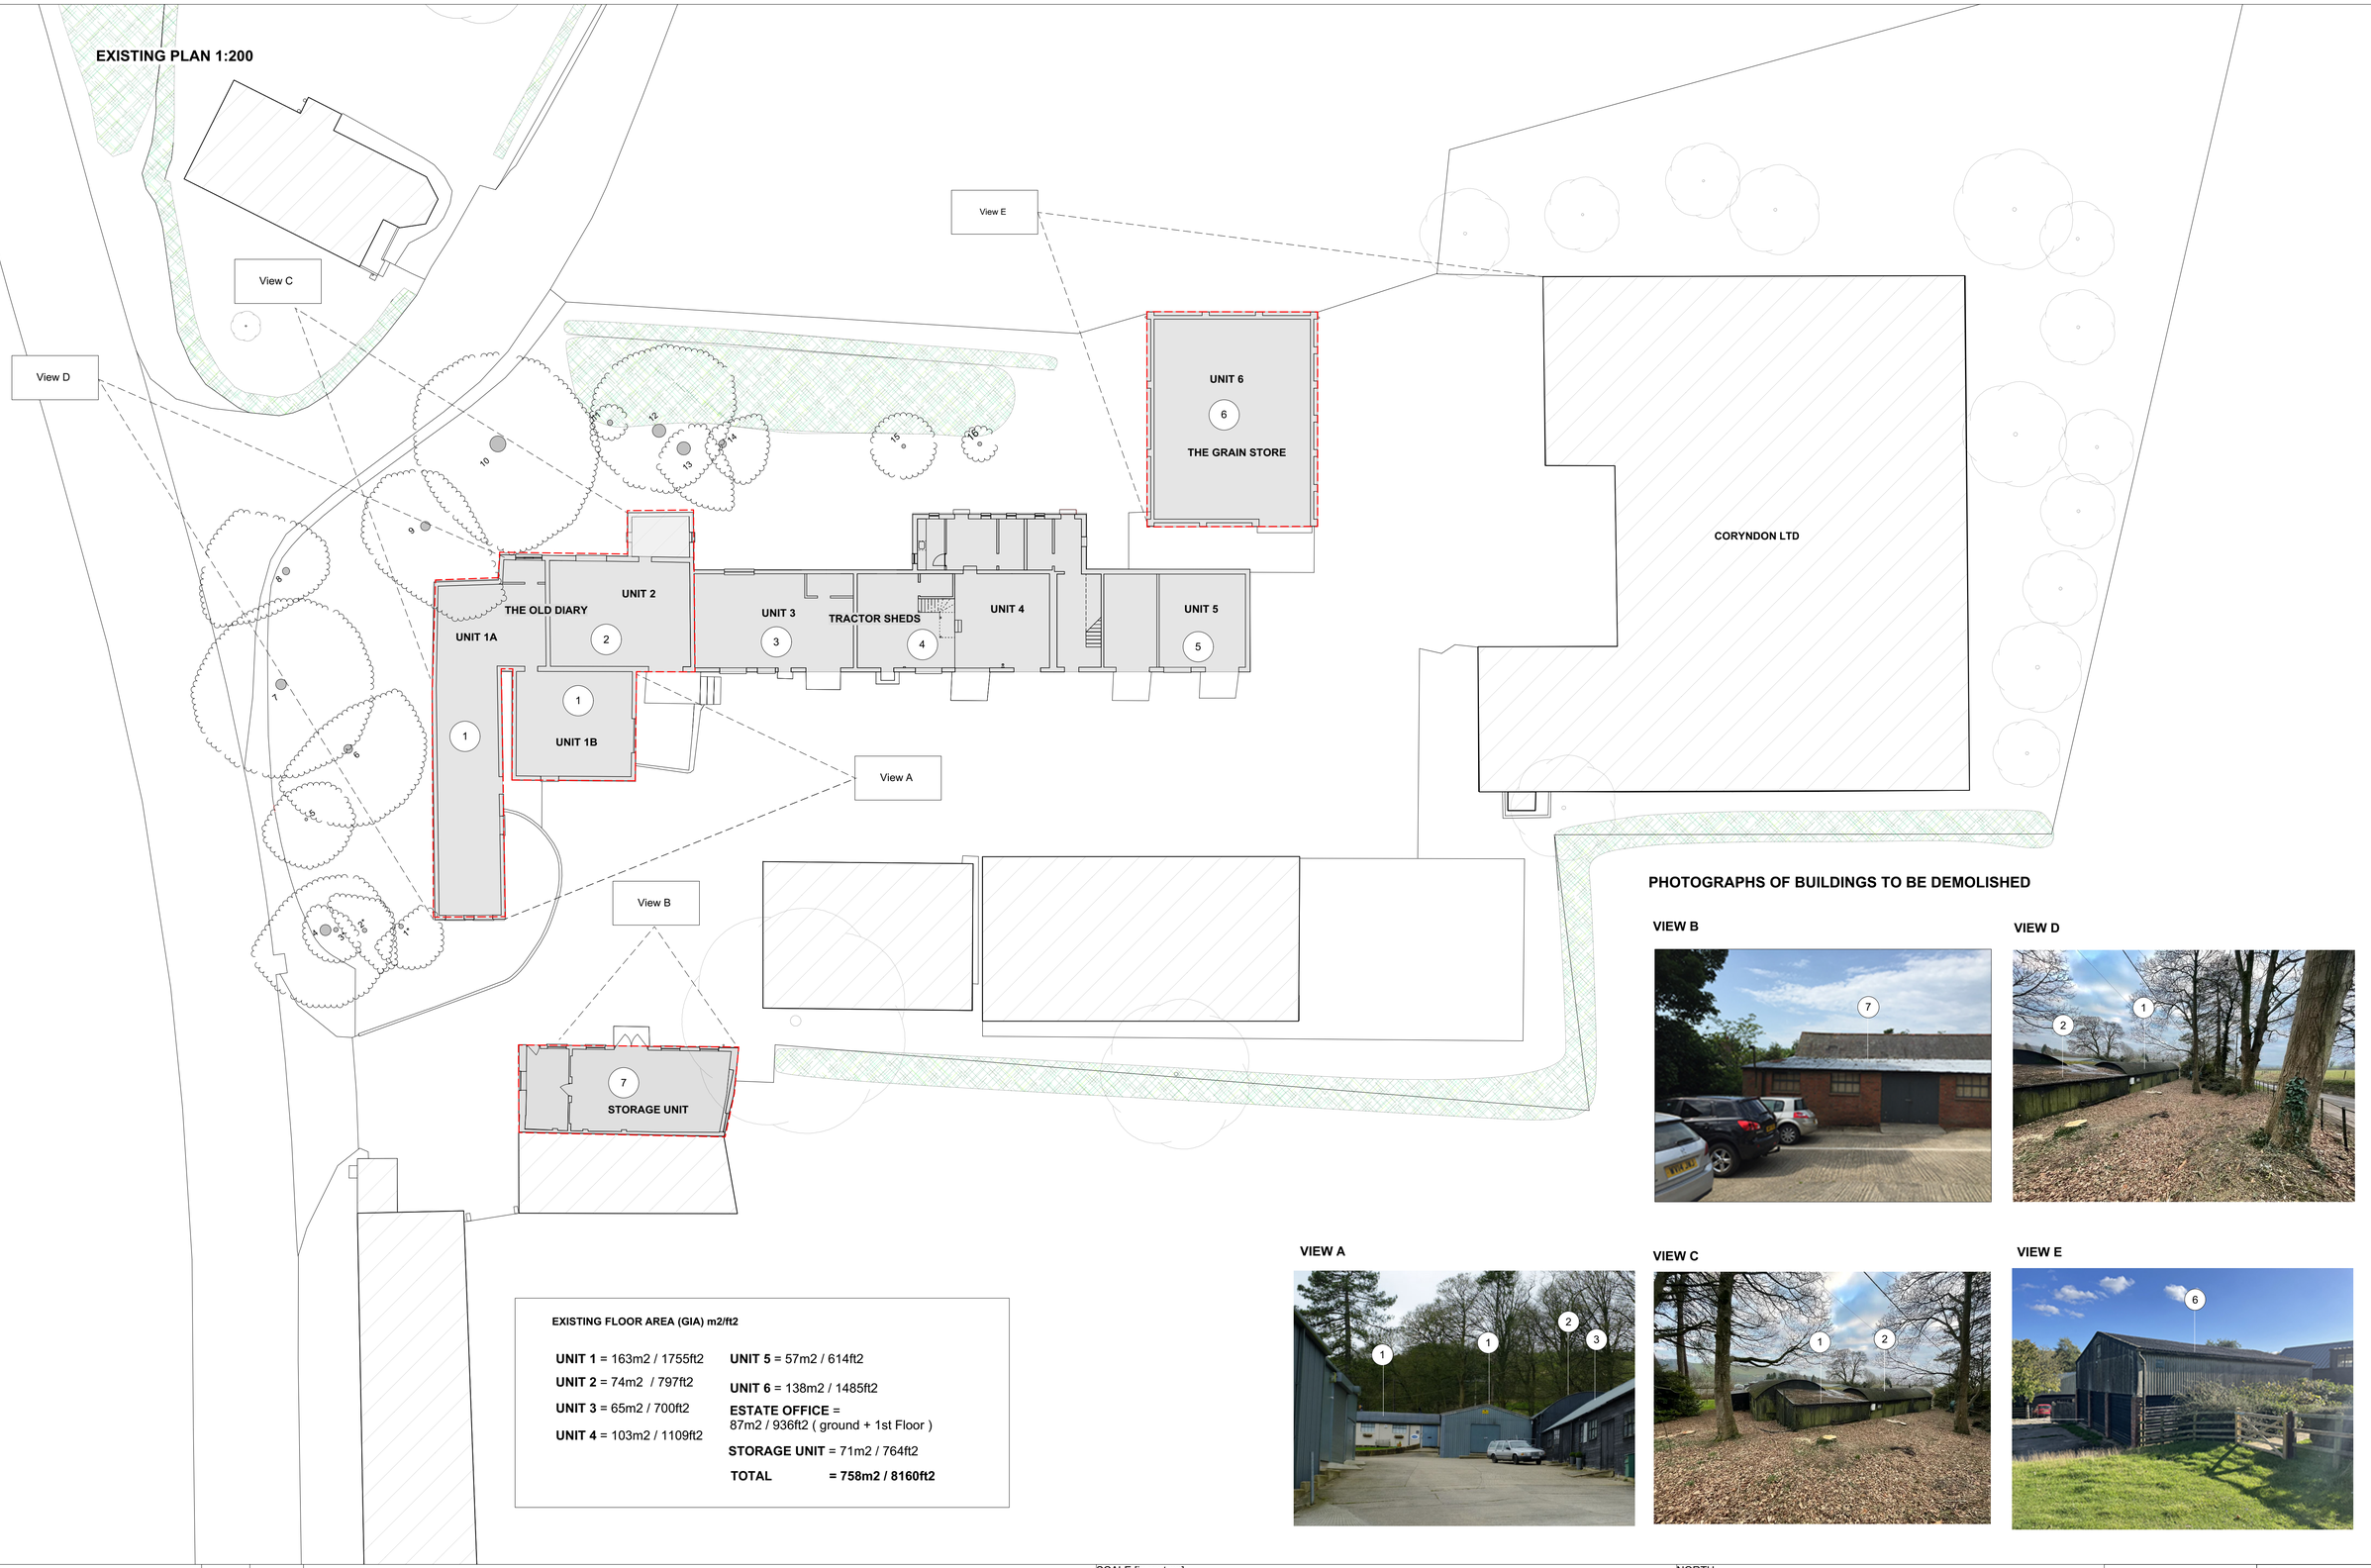

EXISTING FLOOR AREA (GIA) m2/ft2

UNIT 1 = 163m2 / 1755ft2
UNIT 2 = 74m2 / 797ft2
UNIT 3 = 65m2 / 700ft2
UNIT 4 = 103m2 / 1109ft2
UNIT 5 = 57m2 / 614ft2
UNIT 6 = 138m2 / 1485ft2
ESTATE OFFICE = 87m2 / 936ft2 (ground + 1st Floor)
STORAGE UNIT = 71m2 / 764ft2
TOTAL **= 758m2 / 8160ft2**

PHOTOGRAPHS OF BUILDINGS TO BE DEMOLISHED

VIEW B

VIEW D

VIEW A

VIEW C

VIEW E

A1

DRAWING STATUS
PLANNING

REV	
DESCRIPTION	
DATE	
NAME	

LEGEND

Grey area denotes existing site area = 758m2

Buildings to be demolished

Existing Trees

View A — Approximate camera position of photographs taken

SCALE [in metres]

0 5 10 15m

NORTH

hiscox parladé
1a lime grove works
new shepherds bush market
london w12 8ee

title:
EXISTING BLOCKPLAN 1:500 showing buildings to be demolished
note: do not scale from this drawing, all dimensions must be checked on site
drawing no: 21221_E_01

MASTERPLAN
RAINSCOMBE FARM BUILDINGS
OARE WILTS SN8 4HZ

project 21221
scale: 1: 200
date: 10.09.23