
All dimensions are in millimeters unless otherwise stated. Do not scale from this drawing. Check dimensions on site, report any discrepancies immediately. Drawings are copyright of Pensaernïaeth Williams Architecture ltd. and must not be altered, reproduced, or passed on to any third party without prior consent.

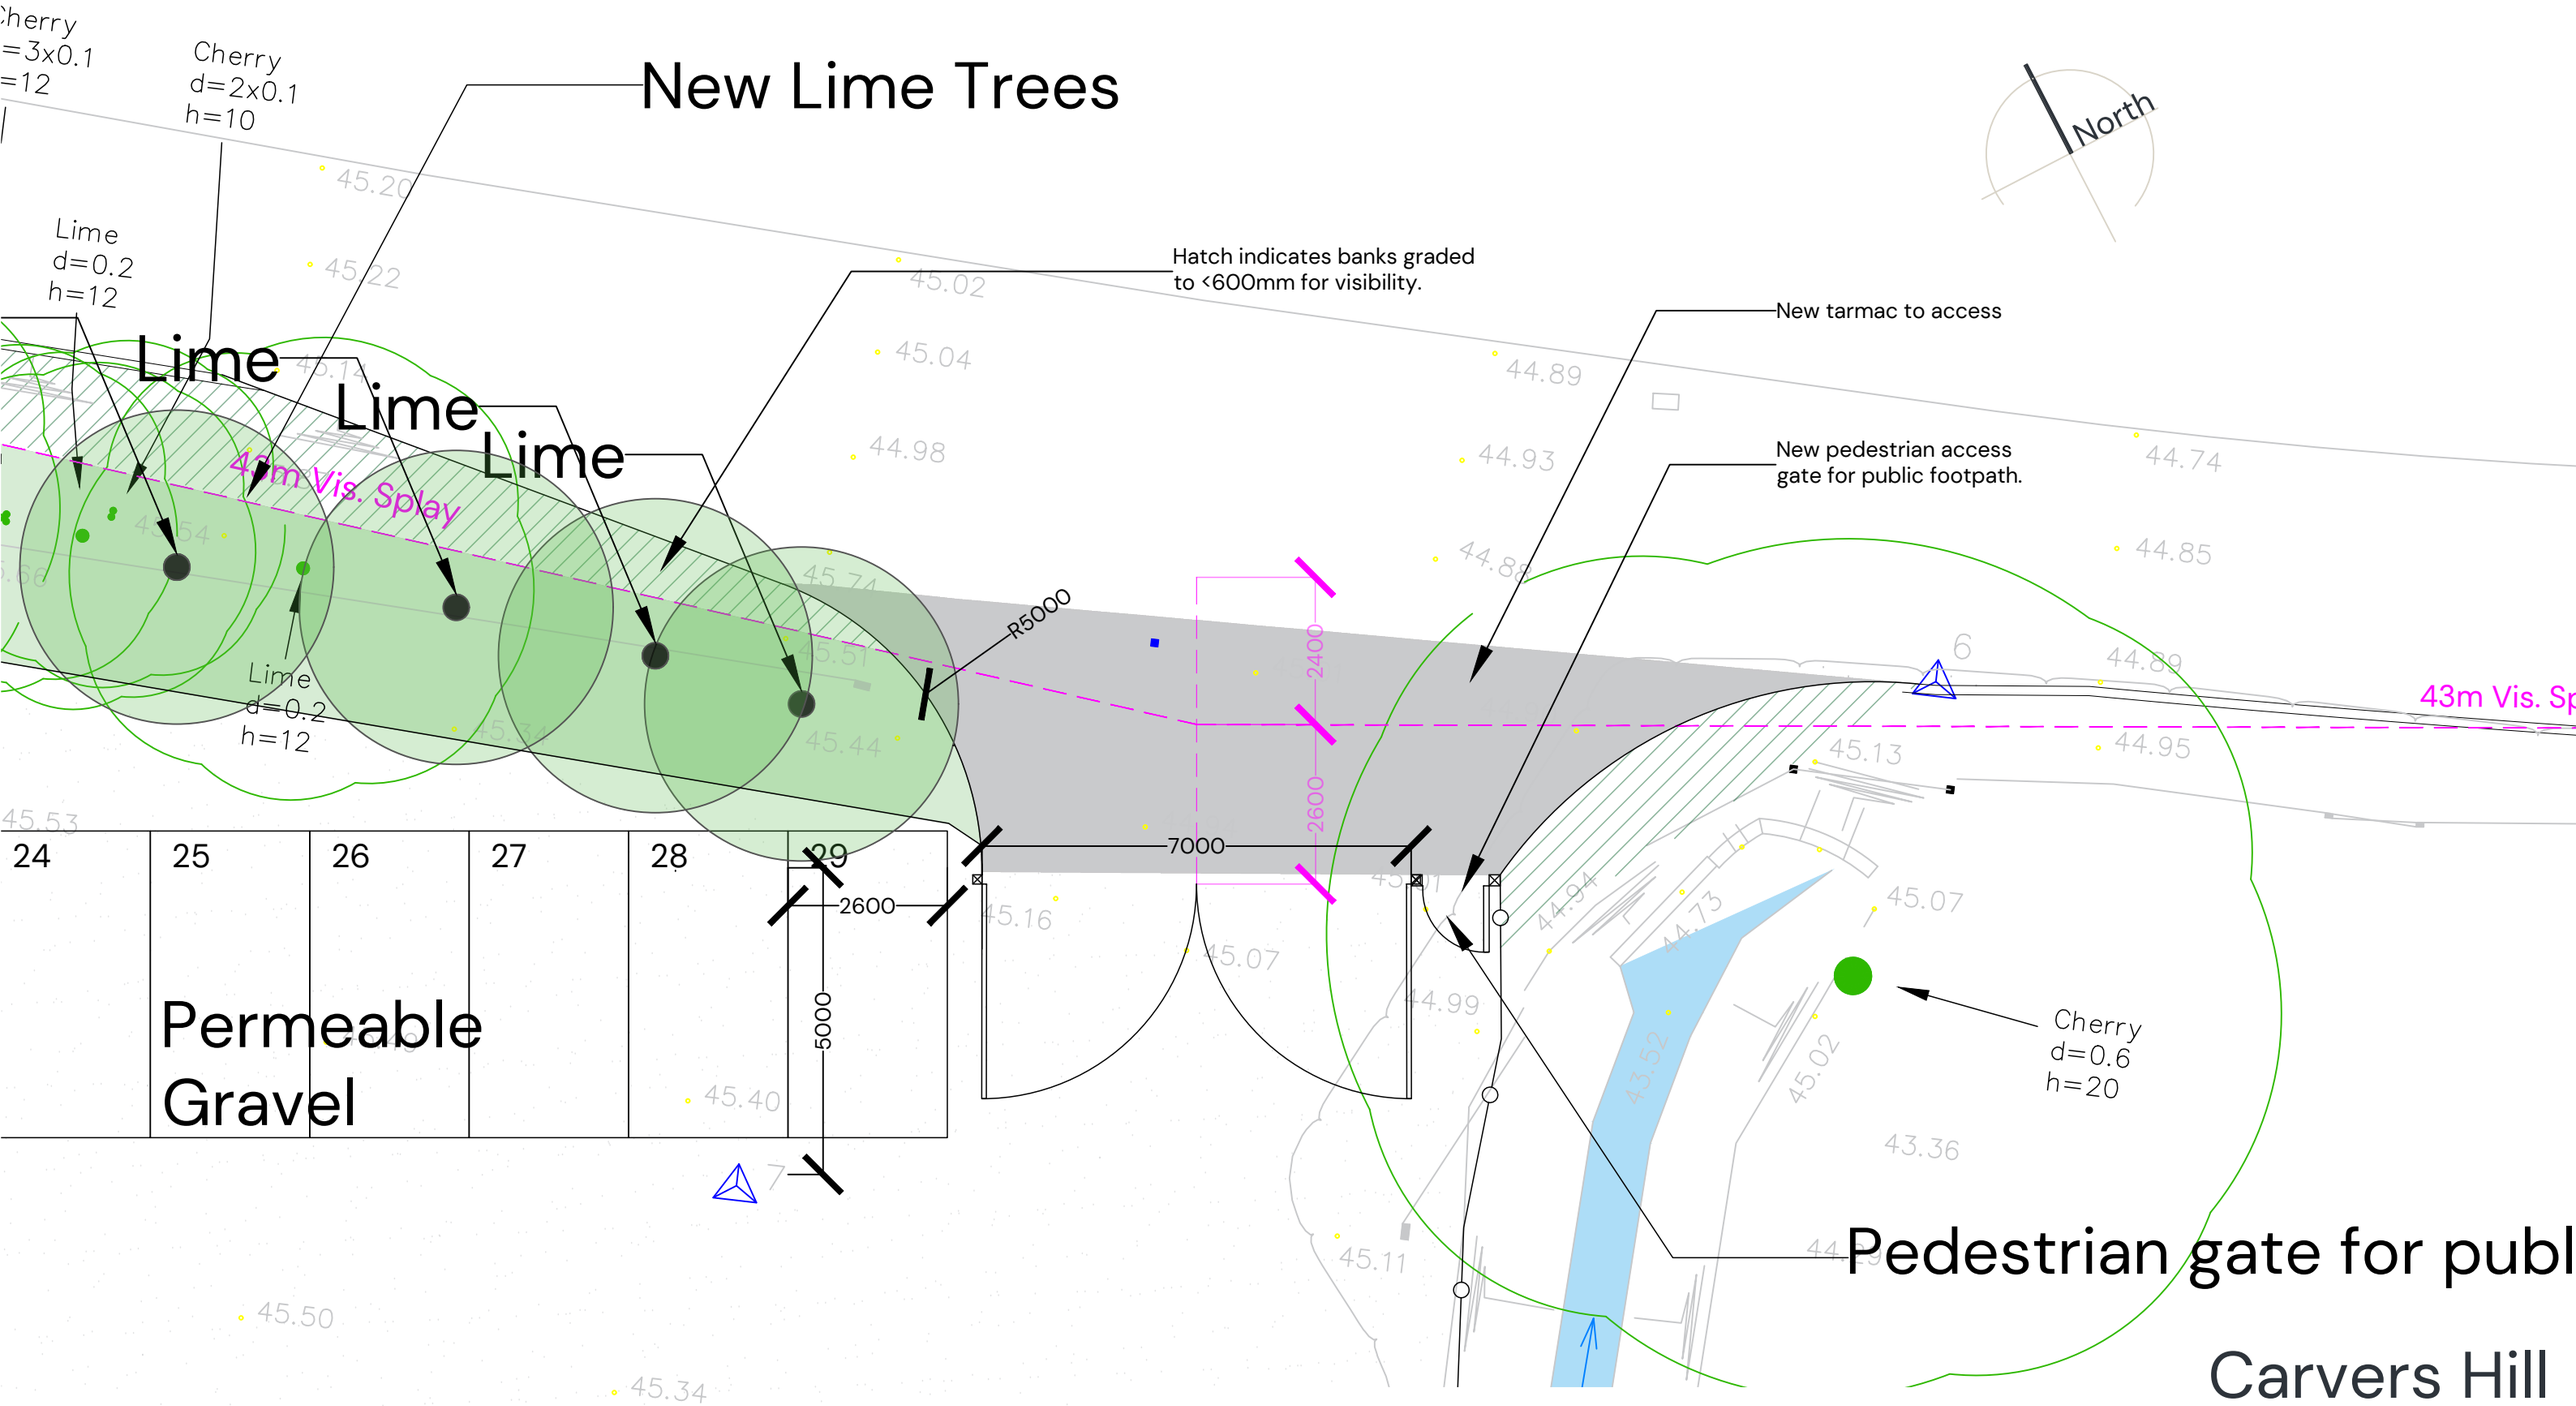

Carvers Hill

Revision Notes

WA05_As built info, hydrology and parking info.....20.12.2023
WA03_Parking allocation.....03.11.2023
WA02_Landscaping Plan.....11.09.2023
WA01_Access alterations.....11.09.2023

Pensaernïaeth Williams Architecture Ltd.
Suite 11, Avon House, Dafen Tradepark, Llanelli, SA14 8NB.
hello@williamsarch.co.uk
01554 253 177
www.williamsarch.co.uk

Williams
Architecture / Pensaernïaeth

Title	Access plan East	Client	Upper Horns Farm LLP
Drawn By	LJW	Address	Shalbourne, Hungerford
Checked By	LJW	Postcode	SN8 3PS
Scale	1:100	Reference	PWA-087
Sheet	A3	Status	For Planning
Number	A324	Date	12.09.2023