
EXISTING ROOF PLAN (SHOWING BUILDINGS TO BE DEMOLISHED IN RED DOTTED LINE) 1:100

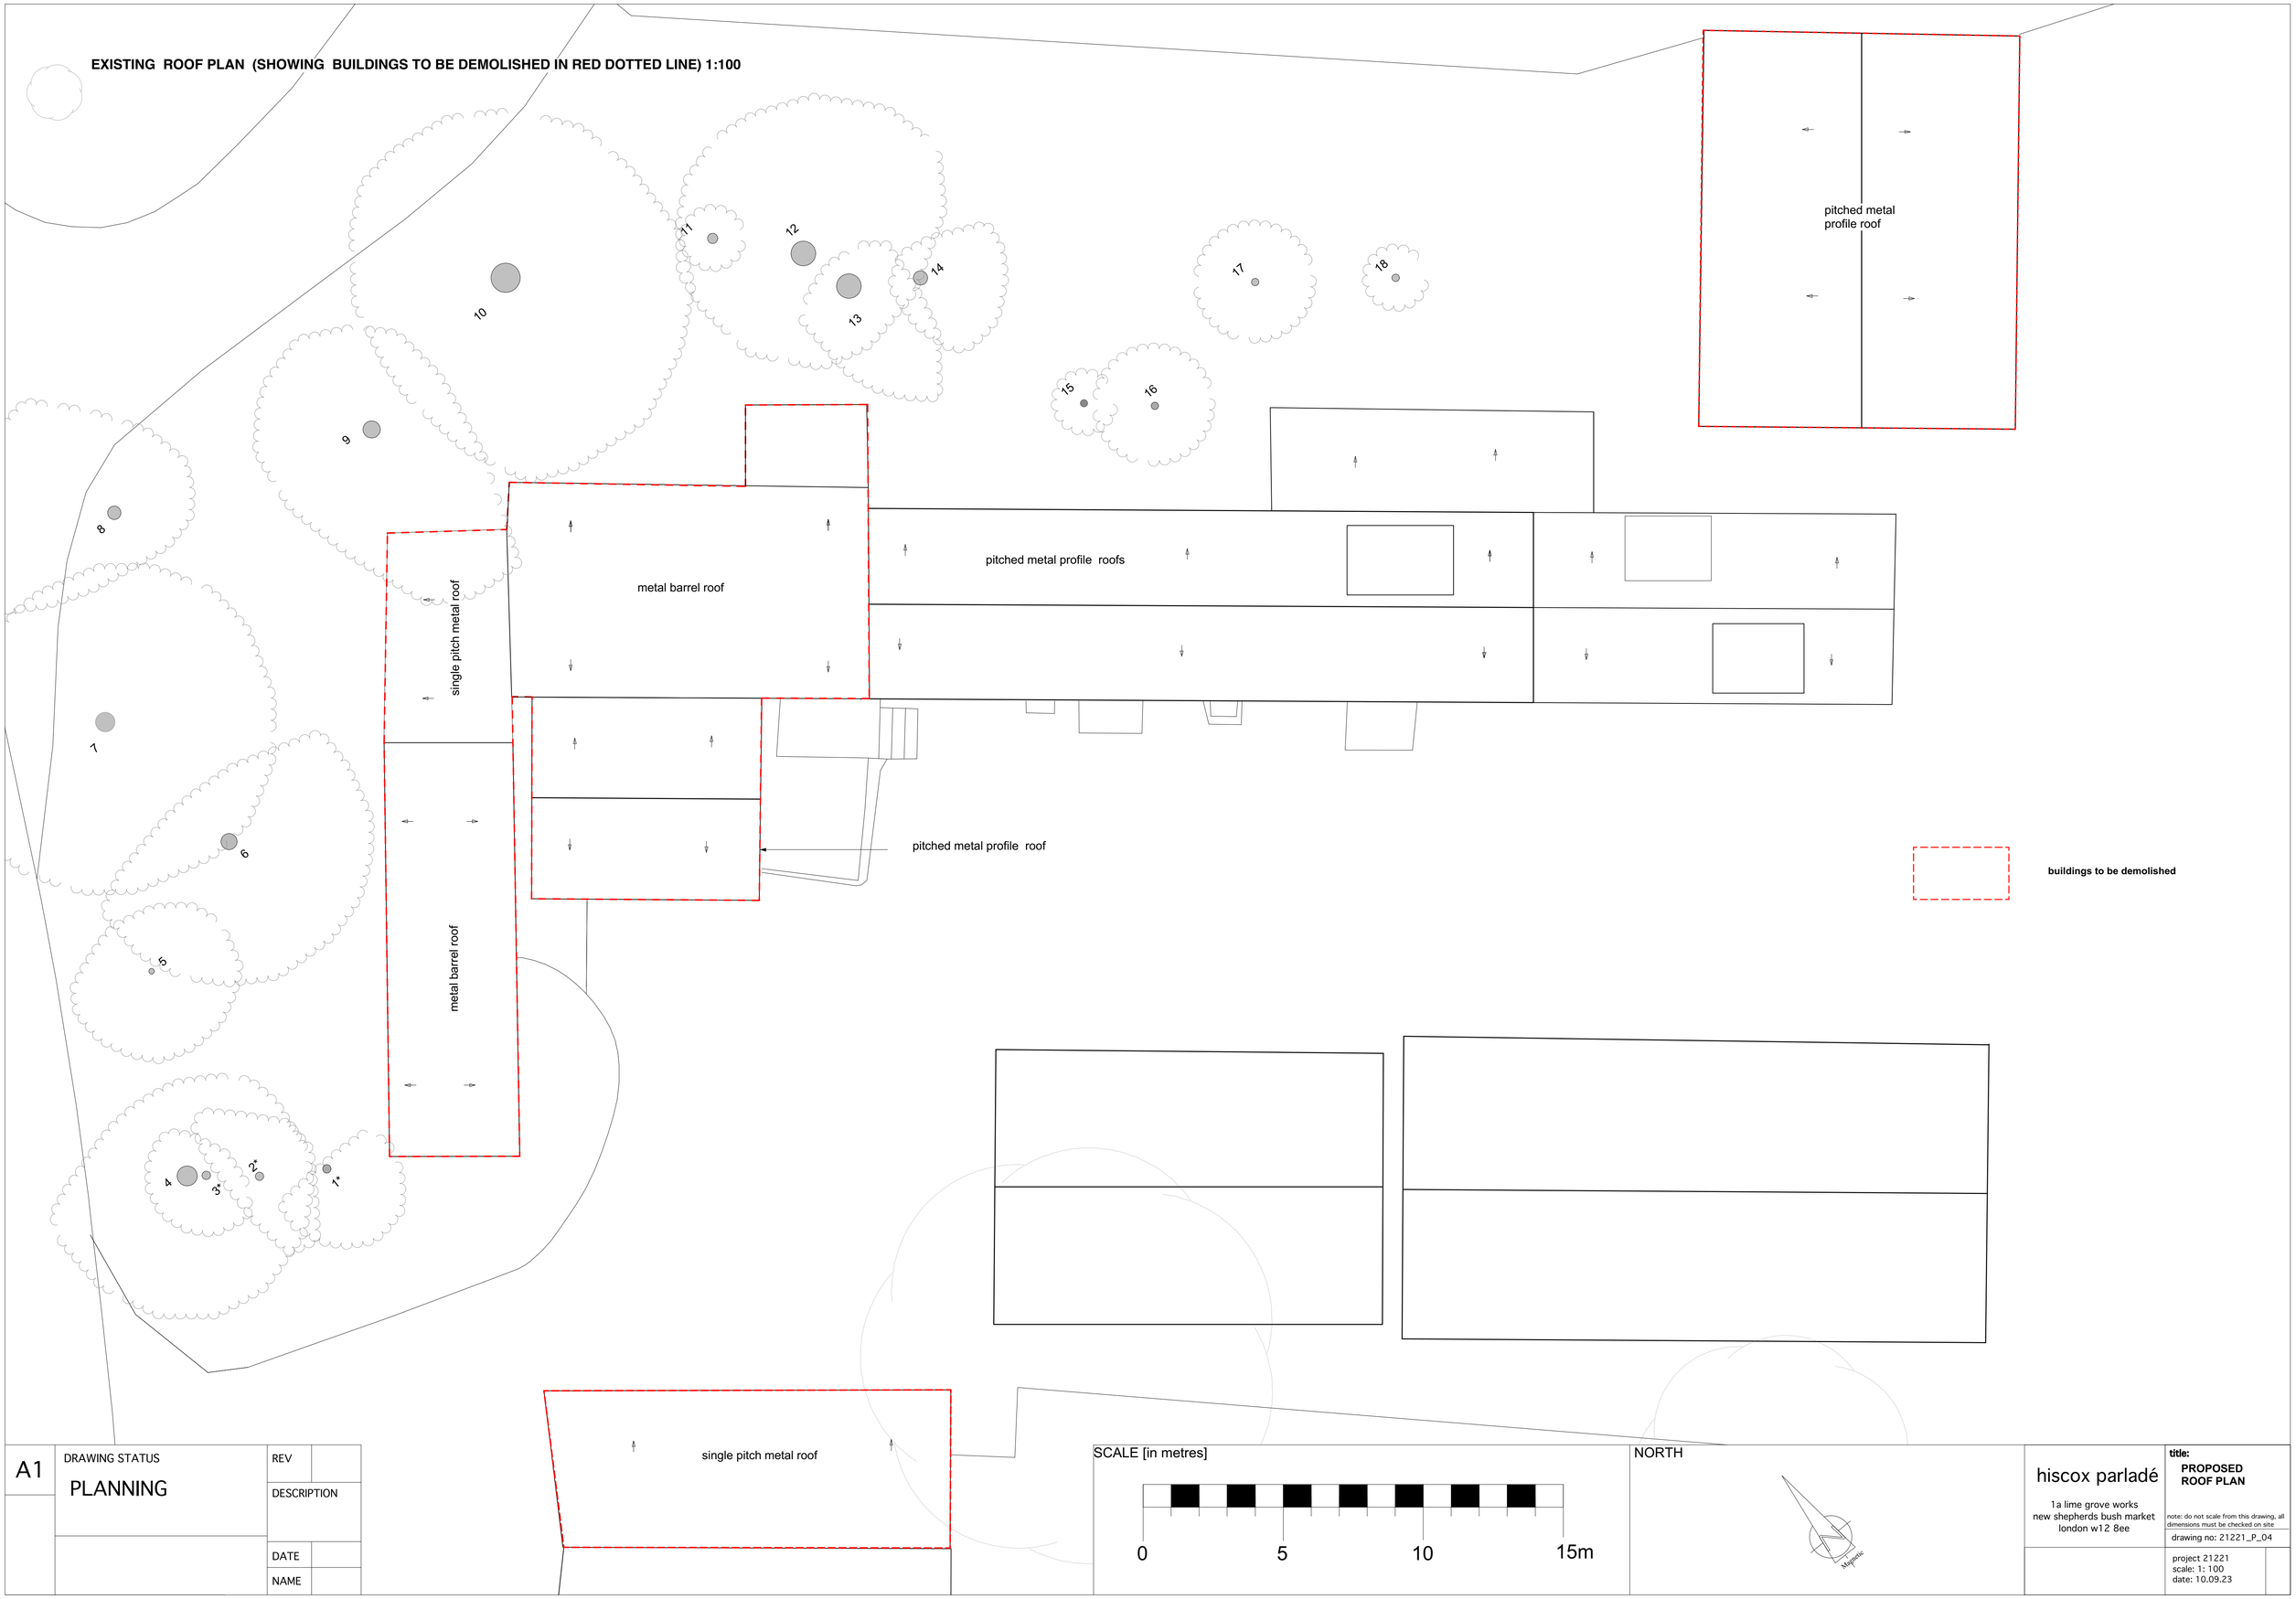

buildings to be demolished

A1	DRAWING STATUS: PLANNING	REV	
		DESCRIPTION	
		DATE	
		NAME	

SCALE [in metres]: 0 5 10 15m

NORTH (Magnetic)

hiscox parladé
1a lime grove works
new shepherds bush market
london w12 8ee

title:
PROPOSED ROOF PLAN

note: do not scale from this drawing, all dimensions must be checked on site

drawing no: 21221_P_04

project 21221
scale: 1: 100
date: 10.09.23