
**EXISTING FIRST FLOOR PLAN 1:100**

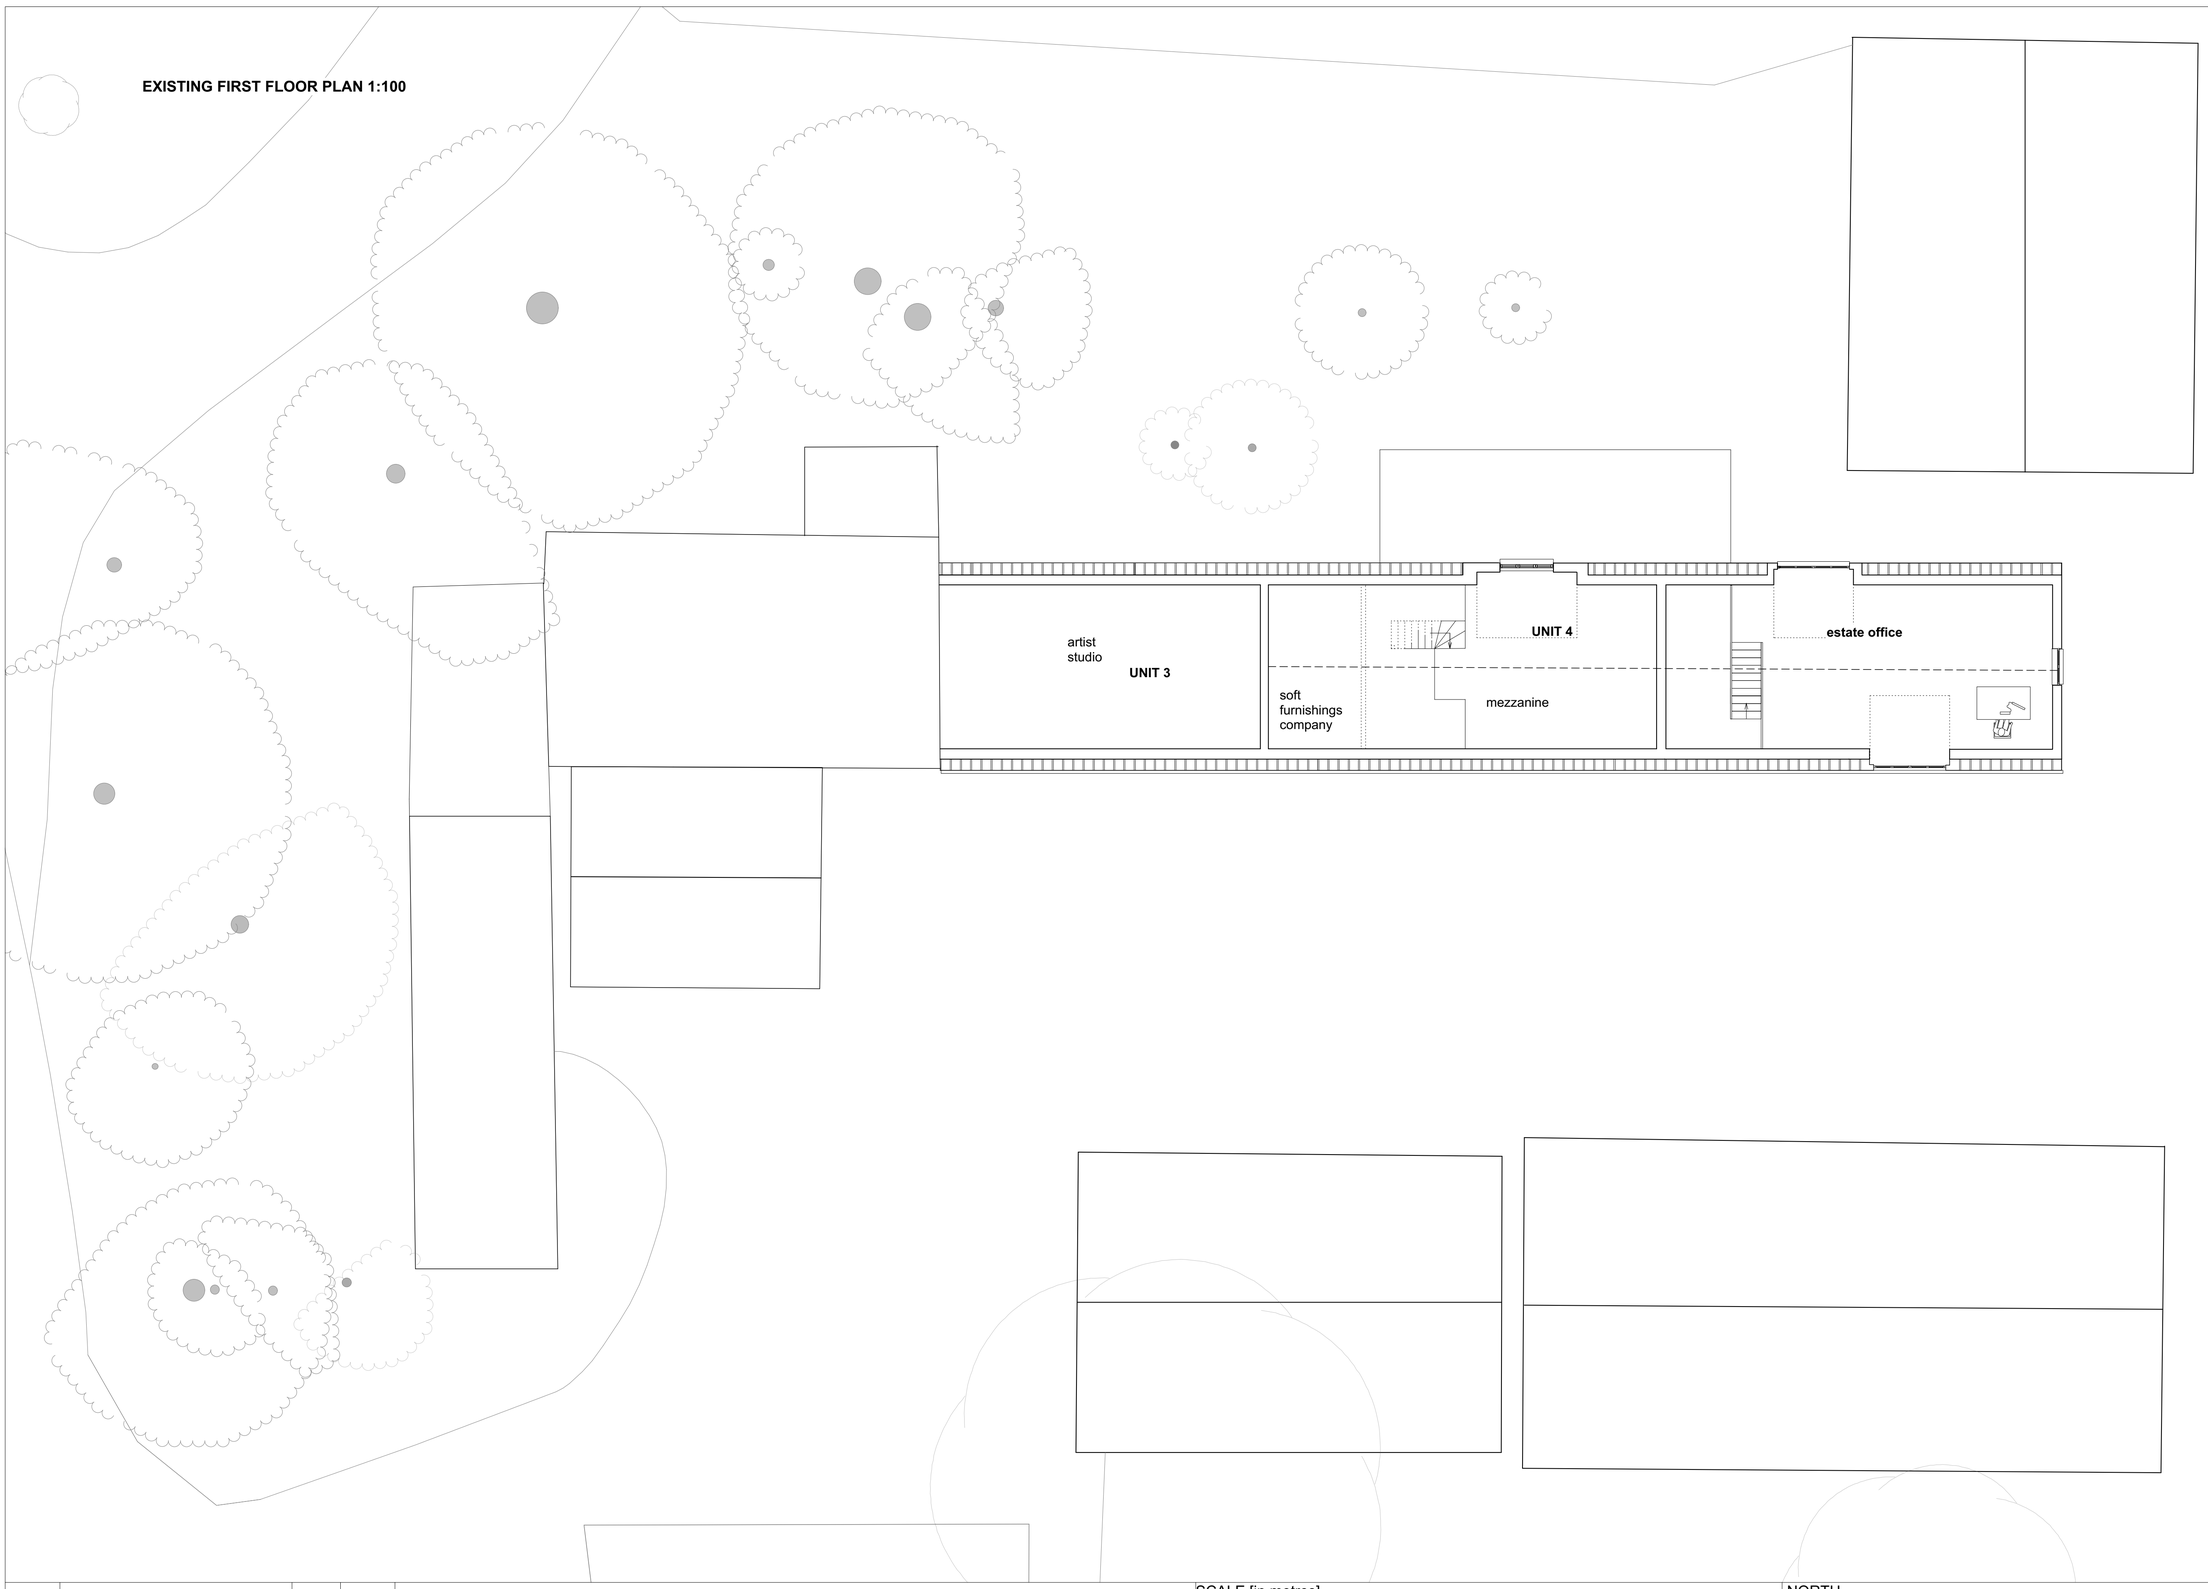


| | | | |
|---|---|---|---|
| A1 | DRAWING STATUS<br>PLANNING | REV | |
| | | DESCRIPTION | |
| | | DATE | |
| | | NAME | |

SCALE [in metres]

0 5 10 15m

NORTH

Magnetic

hiscox parladé
1a lime grove works
new shepherds bush market
london w12 8ee

**title:**

**EXISTING**
**FIRST FLOOR PLAN**

note: do not scale from this drawing, all dimensions must be checked on site

drawing no: 21221_E_05

project 21221
scale: 1: 100
date: 10.09.23