

EXISTING ELEVATION D-D SCALE 1:100

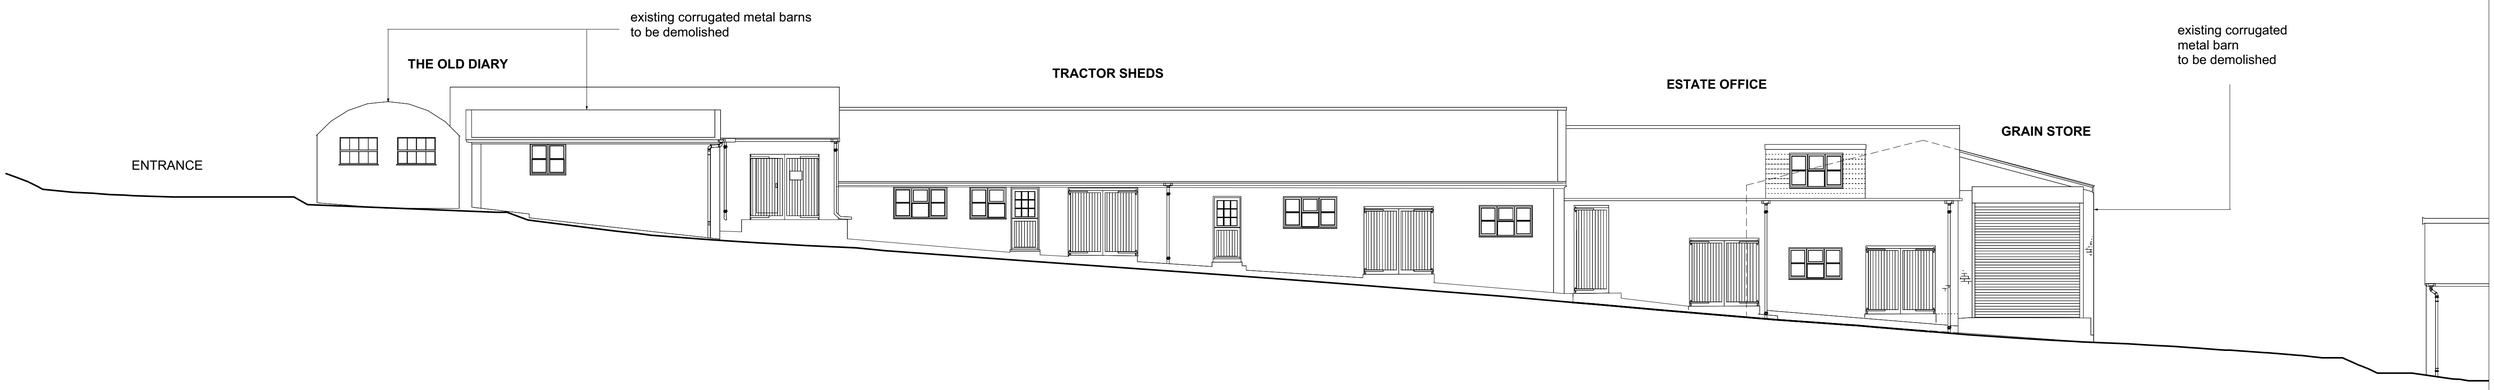

EXISTING 3D VIEW SHOWING ELEVATION DD (TREES SHOWING)



PLAN INDICATING ELEVATION DD

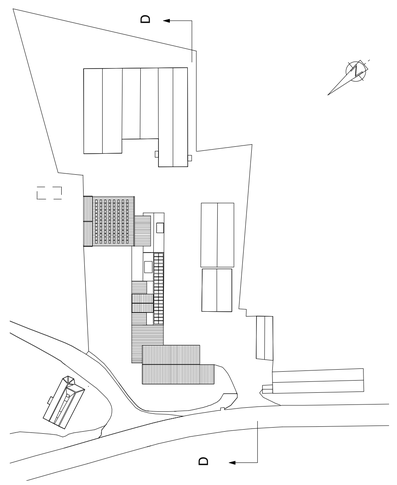

A1	DRAWING STATUS PLANNING	REV		SCALE [in metres] 0 5 10 15m	hiscox parladé 1a lime grove works new shepherds bush market london w12 8ee
		DESCRIPTION			title: EXISTING ELEVATION DD & 3D VIEW note: do not scale from this drawing, all dimensions must be checked on site drawing no: 21221_E_09
		DATE			project 21221 scale: 1: 100 date: 10.09.23
		NAME			