
Location Plan

Site Address: **Pitstop, Oakleigh Acres, Jct 17 M4 To B4069 B4122, Draycot Cerne, SN15 5LH**

PlanningPortal

Date Produced: **09-Dec-2023**

Scale: **1:1250 @A4**

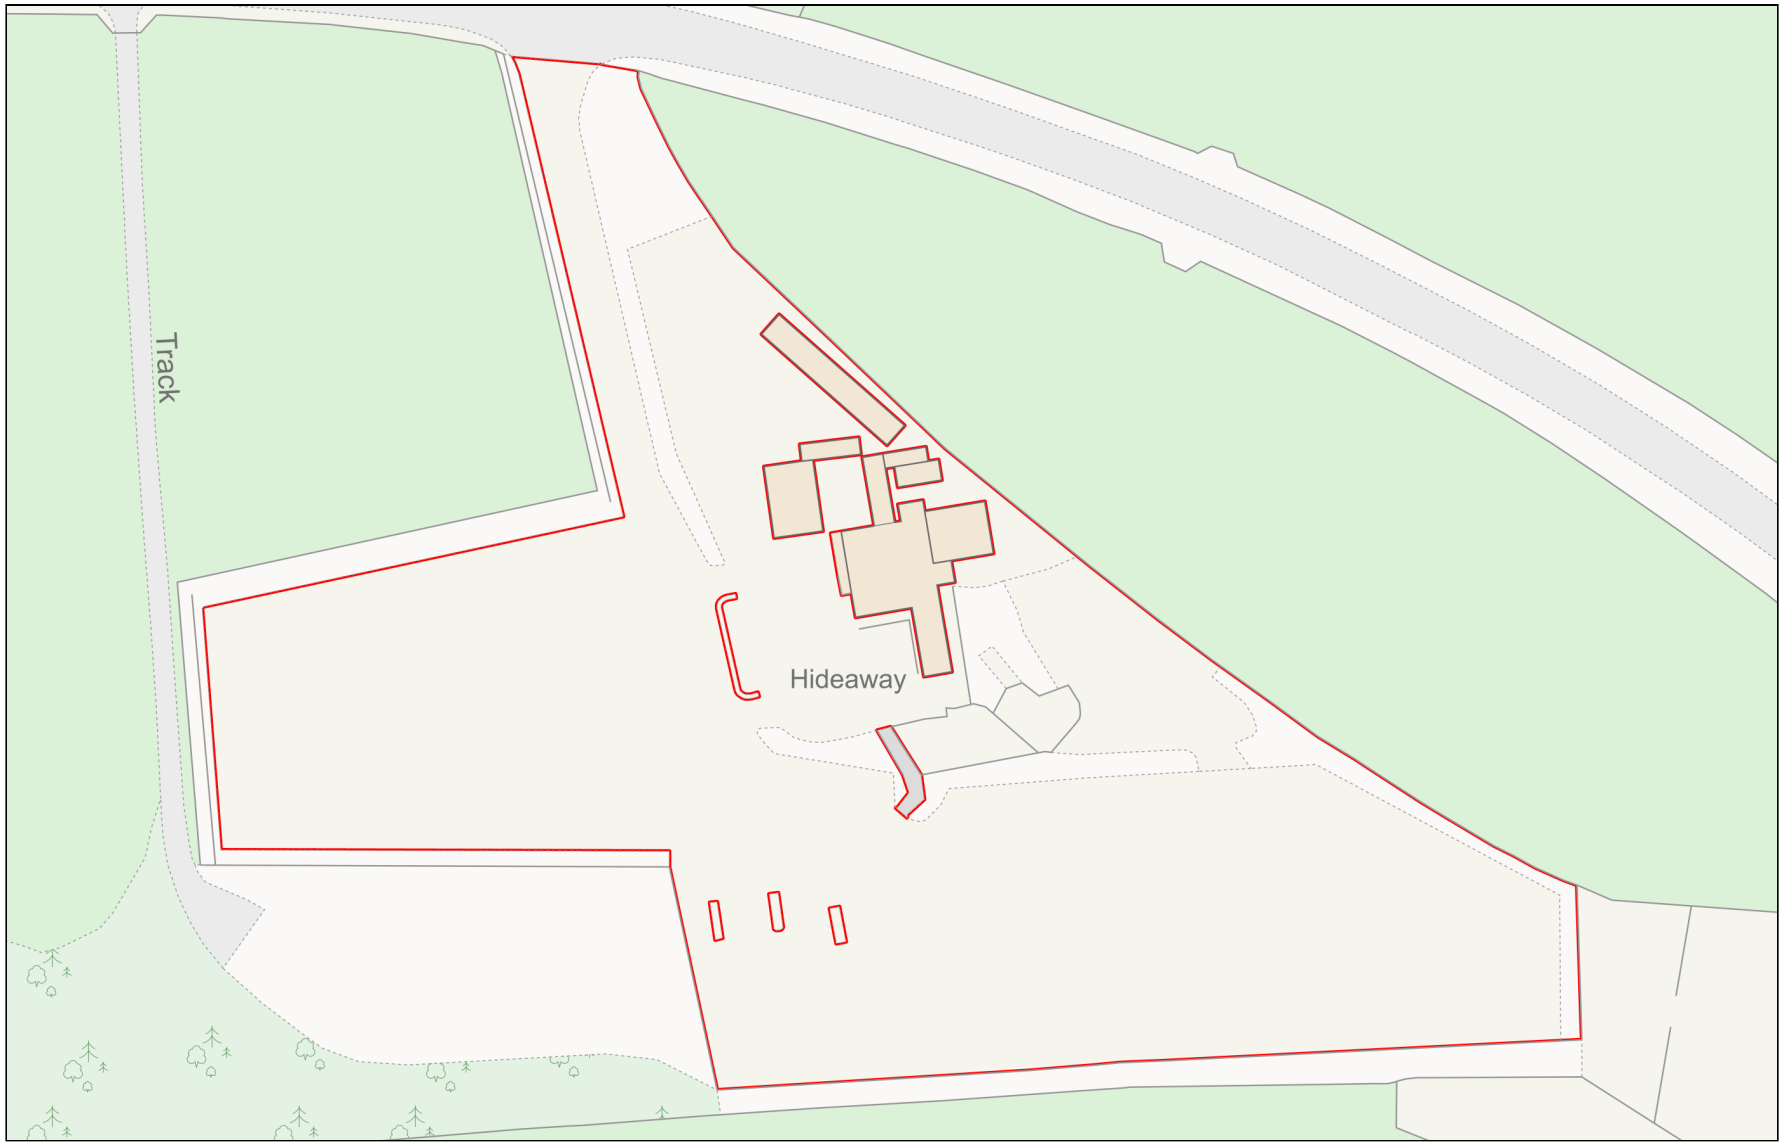

0 50

Metres

Planning Portal Reference: **PP-12665970v1**

Powered By TerraQuest

© Crown copyright and database rights 2023 OS 100042766