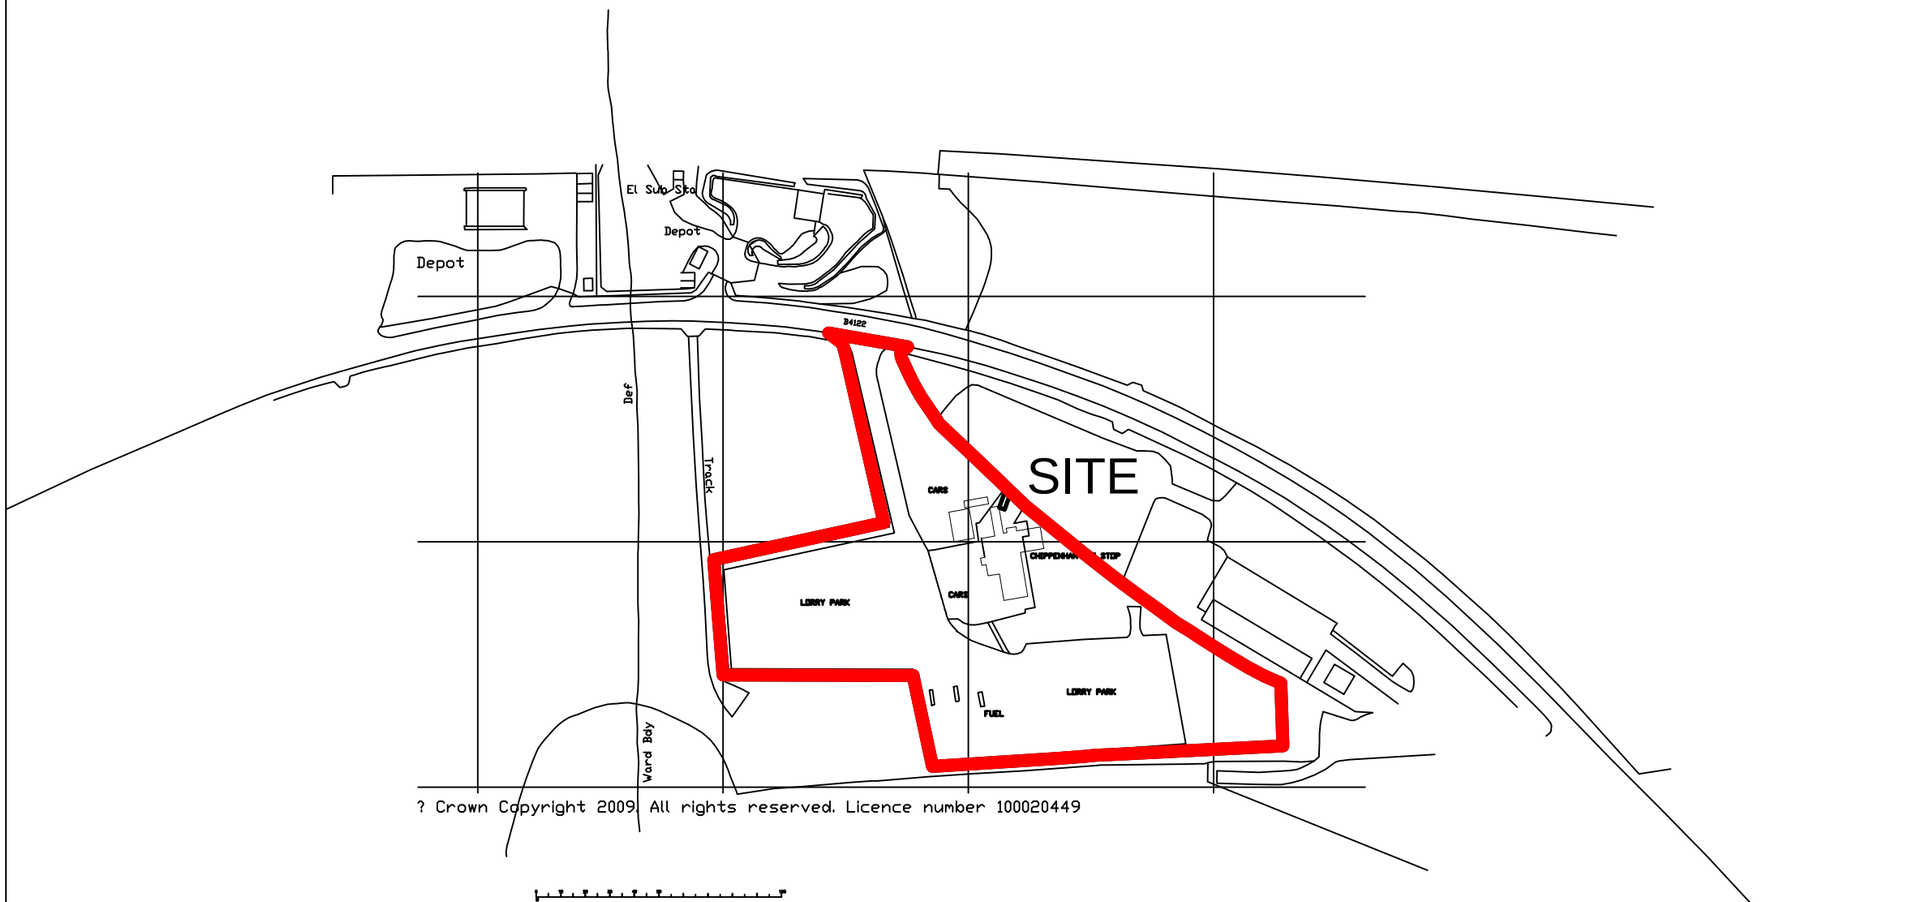


LOCATION PLAN
1:2500

CHARTERED ARCHITECTS

© All rights reserved
This is a CAD drawing and should not be altered manually.
Do not scale from this drawing, work to figured dimensions.
Any discrepancies should be reported immediately.
This drawing is to be read in conjunction with all other relevant documentation."
All dimensions to be checked on site.

REVISIONS:		
ISS.	DESCRIPTION:	DATE:
-	-	-

N
W E
S

HODGES ASSOCIATES
CHARTERED ARCHITECTS
The Studio
13 Dark Lane North
Steeple Ashton
Trowbridge, Wiltshire
BA14 6EY
Tel: +44 (0)1380 871860
Fax: +44 (0)1380 871860
Email: office@hodgesassociates.co.uk
Website: www.hodgesassociates.co.uk

Client:
MR D HATHERELL
PIT STOP

Project:
PROPOSED AMBIENT STORE
PIT STOP
OAKLEIGH ACRES
DRAYCOT CERNE
CHIPPENHAM
SN15 5LH

Drawing Title
LOCATION PLAN

Drawn by	Date
BH	07.12.23
Checked by	Scale
rbh	1:2500 at A3

Drg. No.	Rev.	Paper Size.
2307-01		A3