

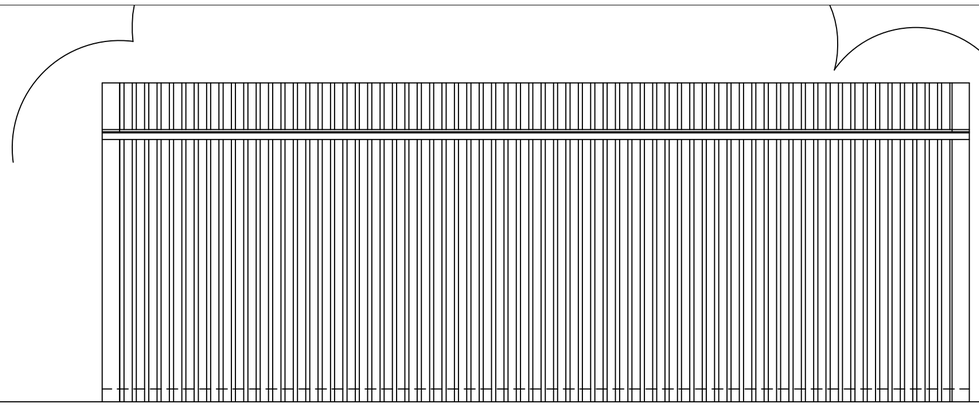



EAST ELEVATION

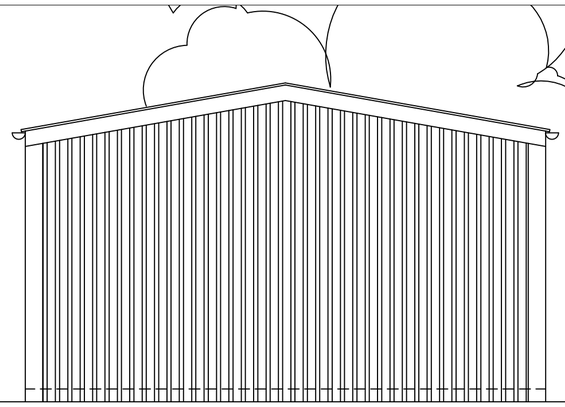


SOUTH ELEVATION

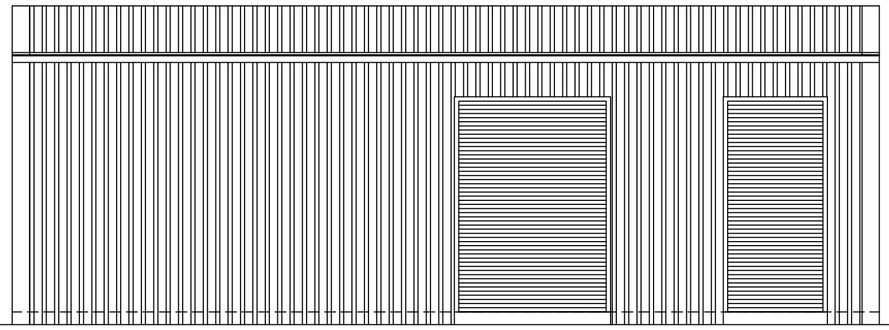

WEST ELEVATION

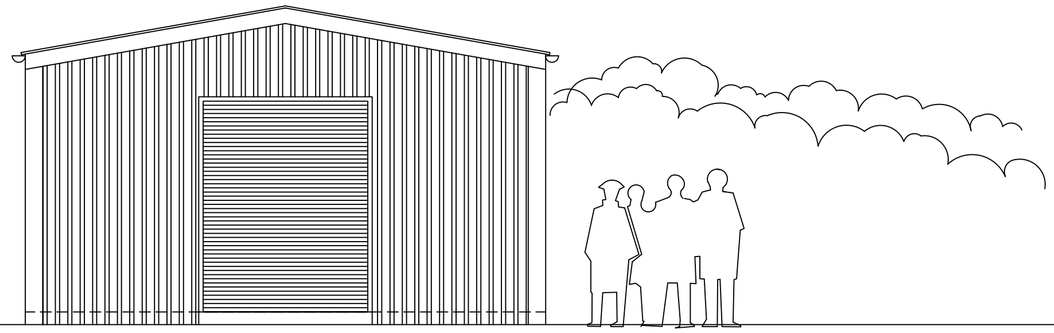

NORTH ELEVATION

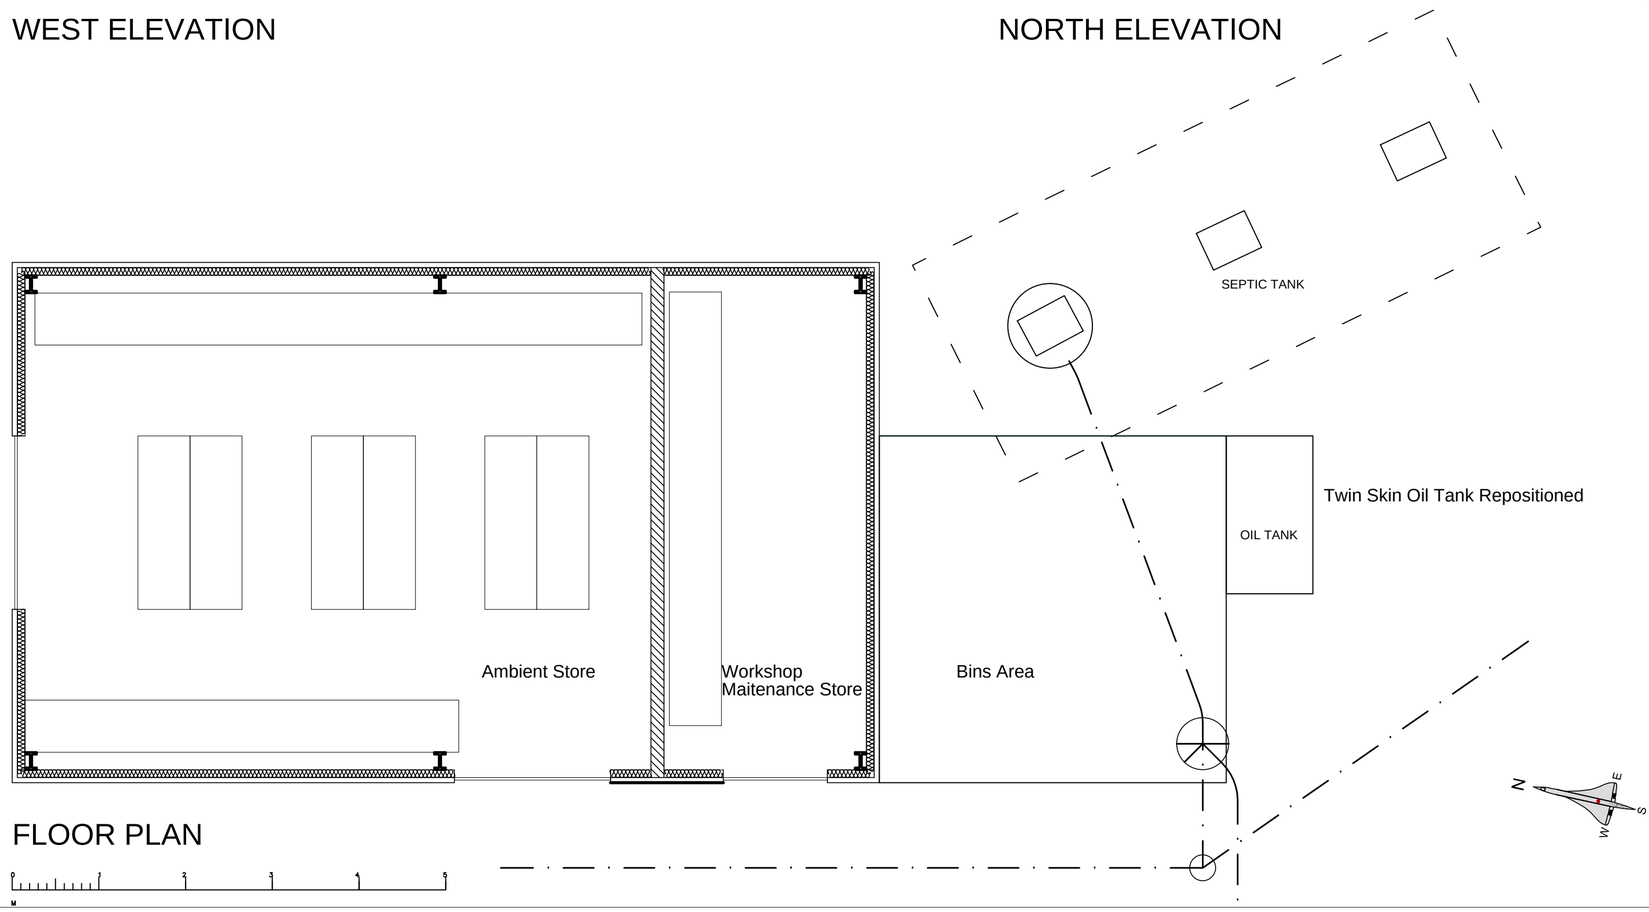

FLOOR PLAN

0 1 2 3 4 5
M

CHARTERED ARCHITECTS

© All rights reserved
This is a CAD drawing and should not be altered manually.
Do not scale from this drawing, work to figured dimensions.
Any discrepancies should be reported immediately.
This drawing is to be read in conjunction with all other relevant documentation."
All dimensions to be checked on site.

REVISIONS:		
ISS.	DESCRIPTION:	DATE:
-	-	-

HODGES ASSOCIATES
CHARTERED ARCHITECTS
The Studio
13 Dark Lane North
Steeple Ashton
Trowbridge, Wiltshire
BA14 6EY
Tel: +44 (0)1380 871072
Fax: +44 (0)1380 871759
Email: office@hodgesassociates,co.uk
Website: www,hodgesassociates,co.uk

Client:
MR D HATHERELL
OAKLEIGH ACRES LTD

Project:
PROPOSED AMBIENT STORE
PIT STOP
OAKLEIGH ACRES
DRAYCOTT CERNE
CHIPPENHAM
SN15 5LH

Drawing Title
FLOOR PLAN
AND ELEVATIONS

Drawn by	Date
BH	07.12.23
Checked by	Scale
rbh	1:50 at A2

Drg. No.	Rev.	Paper Size.
2307-03		A2