
ARBORICULTURAL PLAN

1 - SORBUS VILMORINII ROWAN TREE
2 - APPLE TREE 3m FROM BOUNDARY
3 - SILVER BIRCH PLANTED 3m FROM BOUNDARY
4 - LAVENDER BORDERS TO TARMAC APRON
5 - 20I JAPANESE MAPLES
6 - MAGNOLIA STELLATA
7 - CUT BACK OVERHANGING VEGETATION, BOLSTER WEAK AREAS WITH NEW WHIPS. BOLSTERED AREAS TO BE PLANTED WITH A SINGLE ROW OF HAWTHORNE/MAPLE/BLACKTHORNE/HOLLY.
8 - PRUNUS LAUROCERASUS 'OTTO LUYKEN'
9 - NEW HEDGE PLANTED IN DBL ROW COMPRISED OF HAWTHORN/ BLACKTHORNE/FIELD MAPLE/ HAZEL/ CRAB APPLE AND MORE (SEE ARBORICULTURAL REPORT).

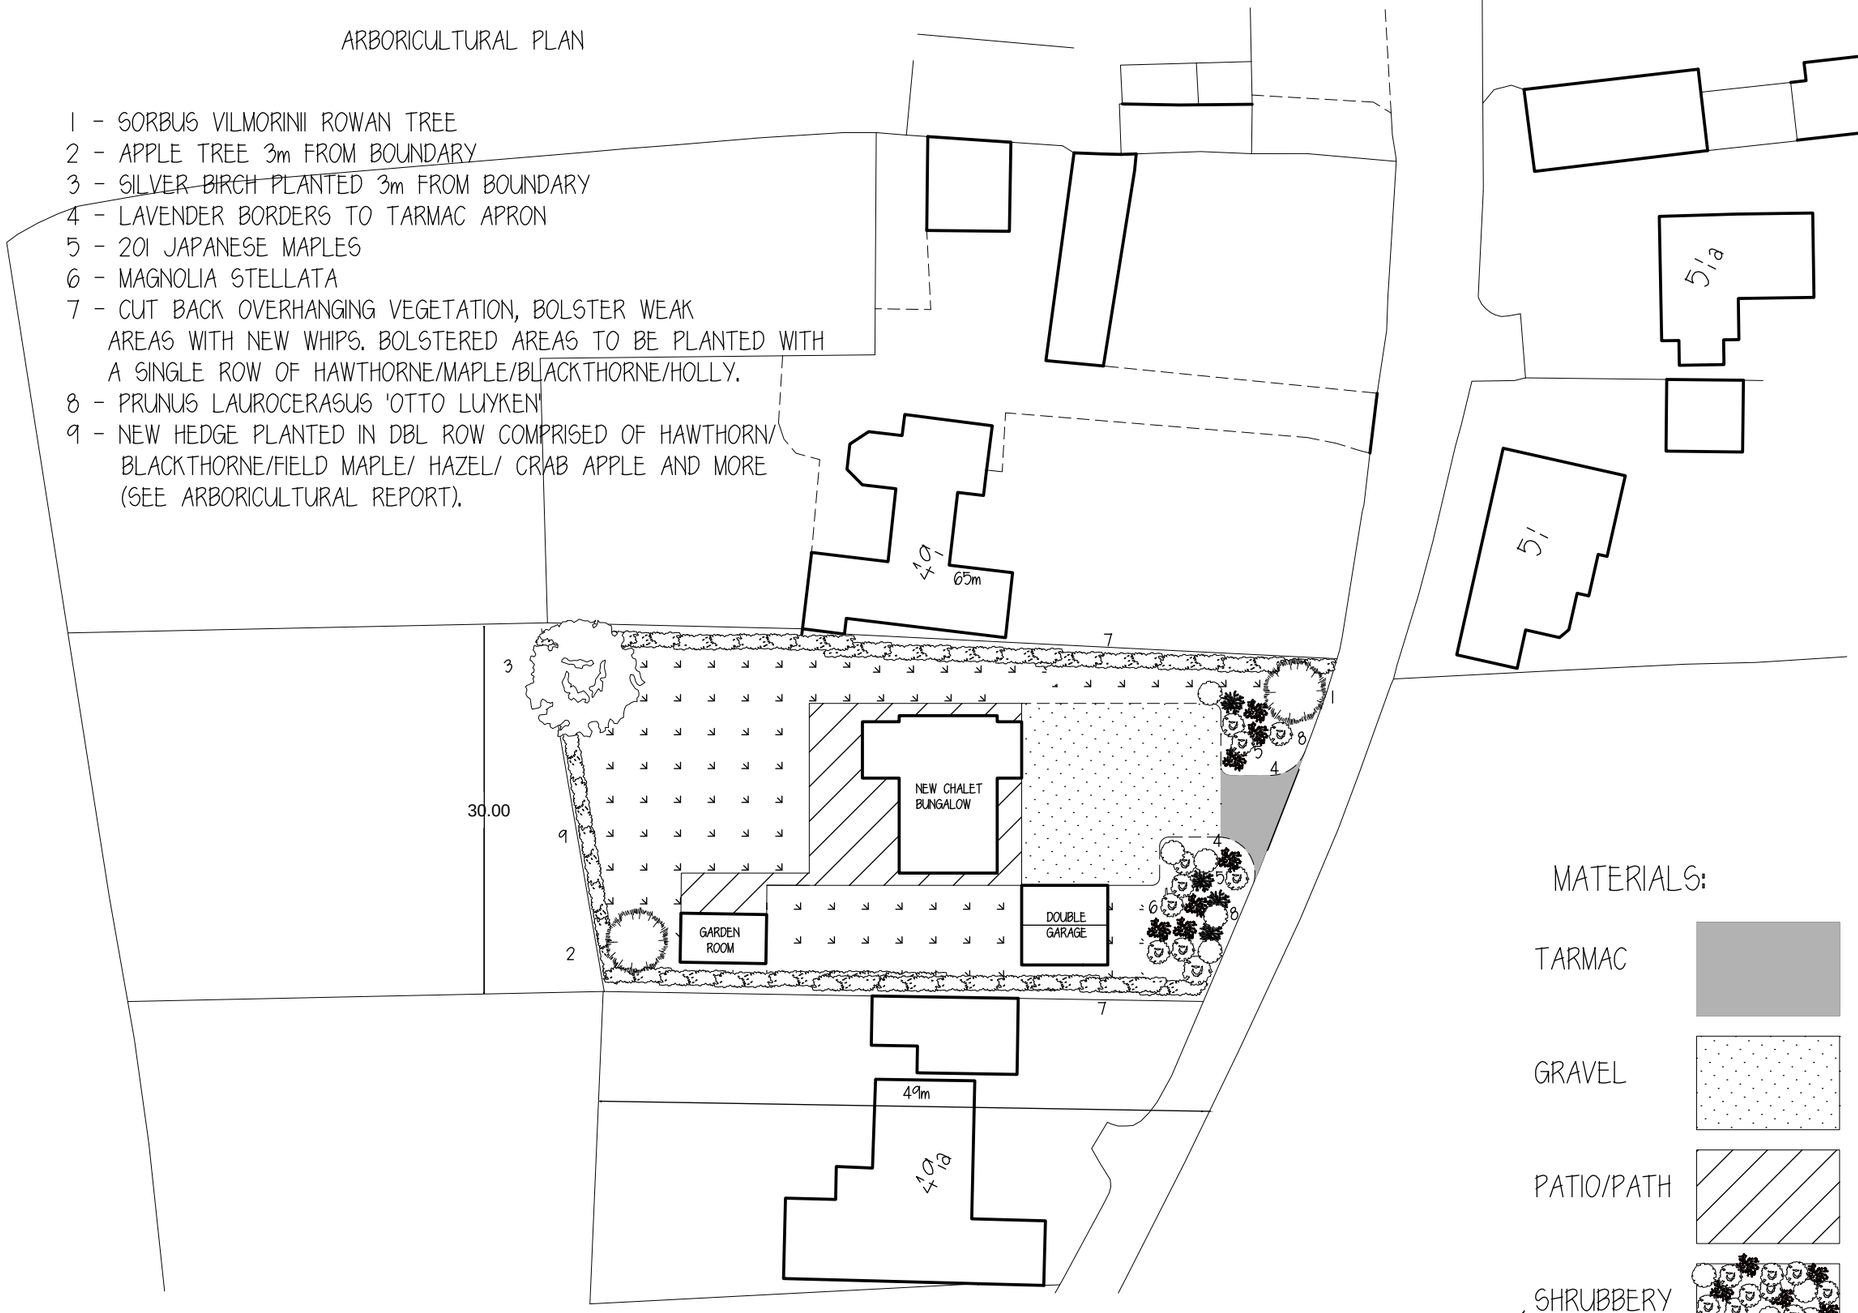


SITE AREA 1652 M2


0 10 20 30 40 50m

SCALE BAR 1:500

MATERIALS:

TARMAC
GRAVEL
PATIO/PATH
SHRUBBERY
HEDGEROW
TREES
GRASS

SEE ARBORICULTURAL PLAN / REPORT

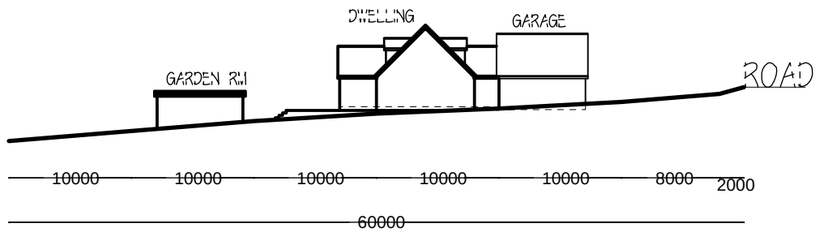


cabe
chartered association of building engineers

| Rev. | Date | Description | By | Chk | App |
|---|---|---|---|---|---|
| A | 11/12/23 | CROSS SECTION ADDED | SK | SK | |

Client/Project
MR M O'BRIEN

Drawing Title
BLOCK PLAN LAND BETWEEN 49 & 49A THE HYDE PURTON SWINDON

| Designed | Drawn | Date | Scale |
|---|---|---|---|
| SK | KK | 16 May 23 | 1:500 |

CAD Reference | Size A1


Stephen Kingshott MCABE

Stephen Kingshott Building Consultancy Ltd
54 Springdale Ave
Broadstone, Poole
Dorset BH18 9EX
Tel. 07973538931


DRAWING NUMBER 0024/20/ A | REVISION A