



PROPOSED EAST ELEVATION

Existing oak door removed and relocated to new boot room. Opening bricked up to window cill level. New oak window to match existing oak windows

Form new opening in existing wall to accommodate relocated existing oak door. New brick arch head to match existing


Existing barn doors retained

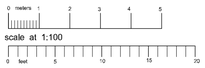

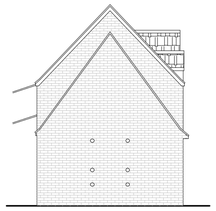


SOUTH ELEVATION

(UNCHANGED)

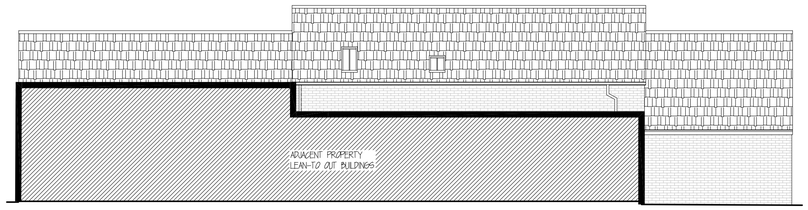


WEST ELEVATION

(UNCHANGED)

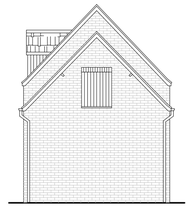


NORTH ELEVATION

(UNCHANGED)

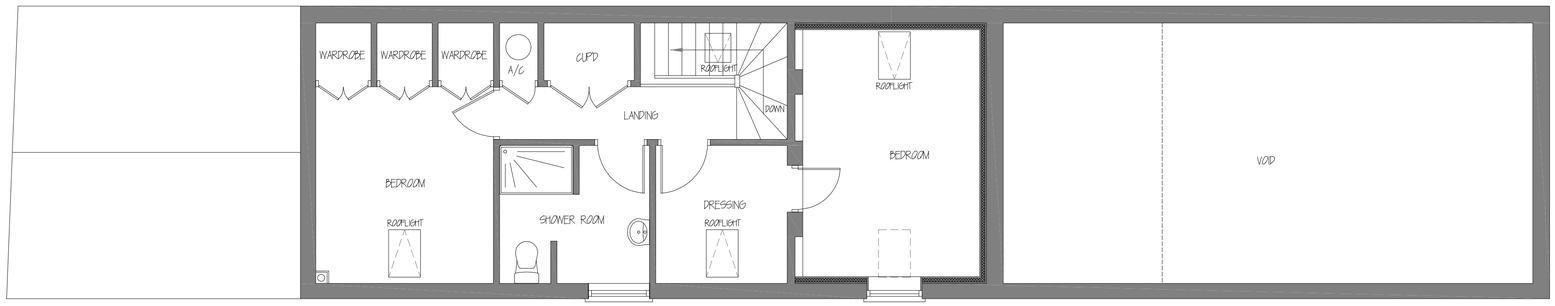



PROPOSED FIRST FLOOR PLAN

(UNCHANGED)

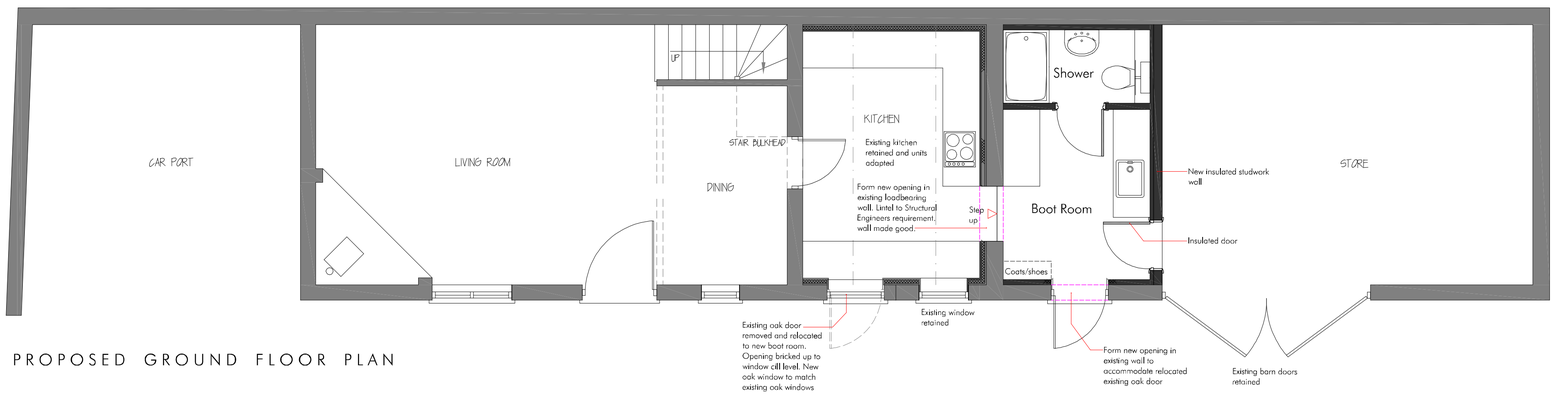


PROPOSED GROUND FLOOR PLAN

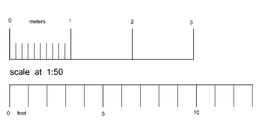


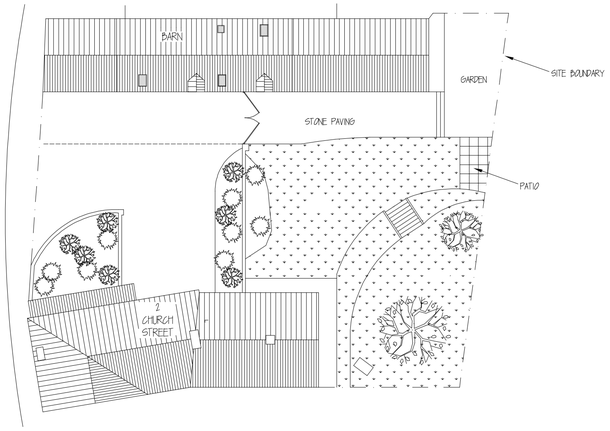

PROPOSED SITE PLAN

(UNCHANGED)

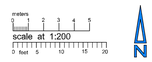

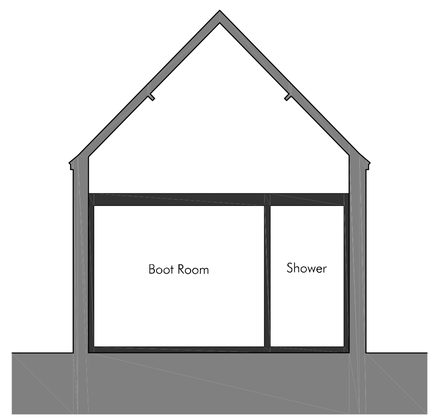

PROPOSED SECTION

PRELIMINARY DRAWING

Mr. and Mrs. J Pearce	
The Barn, 2 Church Street, Market Lavington, Wiltshire	
13-03-2022	1:50, 1:100 and 1:200 @A1
House as proposed	
2CS-P1 Rev A	