25 Biddesden Lane, SP11 9PJ

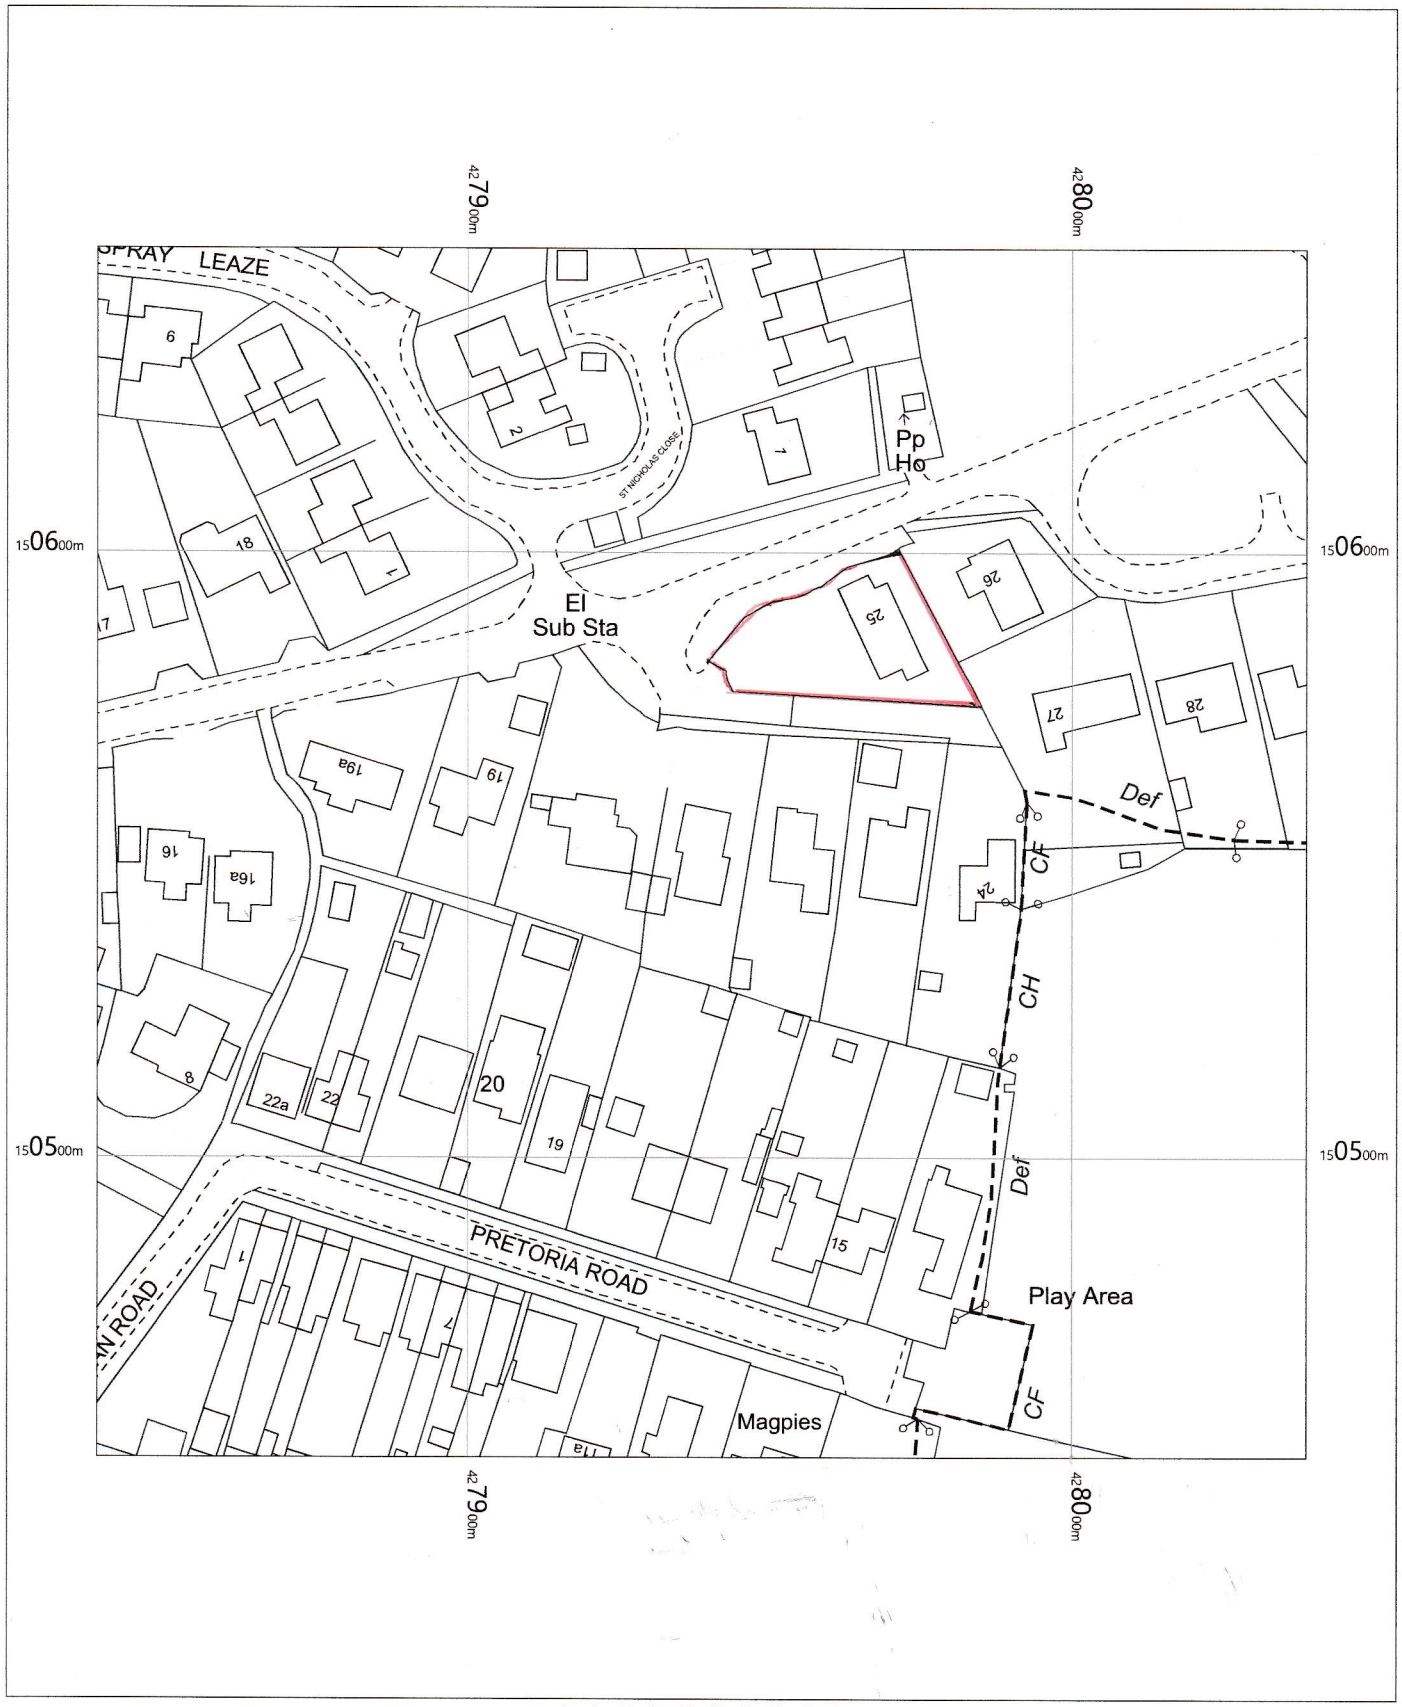

25 Biddesden Lane,
Andover,
Ludgershall,
Wiltshire
SP11 9PJ

OS MasterMap 1250/2500/10000 scale
Wednesday, June 17, 2020, ID: MPMBW-00882271
www.blackwellmapping.co.uk

1:1250 scale print at A4, Centre: 427939 E, 150550 N

©Crown Copyright Ordnance Survey. Licence no. 100041041

N

BLACKWELL'S
MAPPING SERVICES
PERSONAL & PROFESSIONAL MAPPING
www.blackwellmapping.co.uk
TEL: 0800 151 2612
maps@blackwell.co.uk