

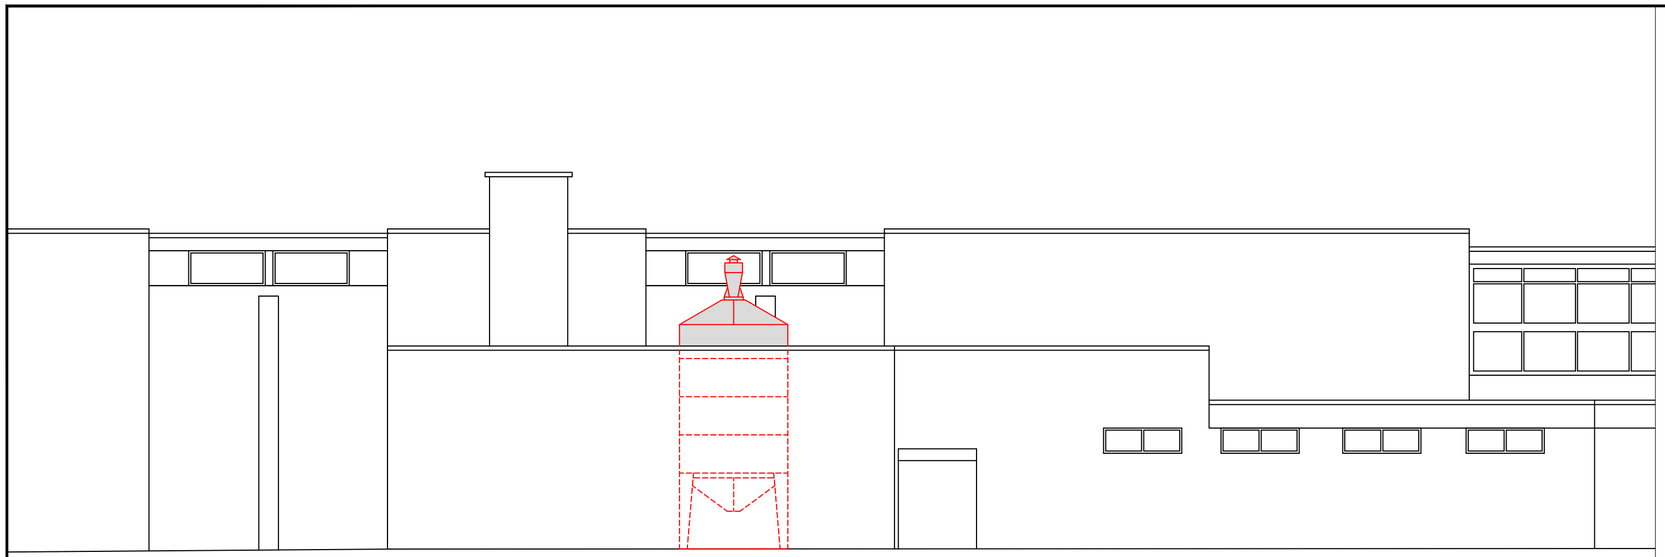



North Elevation Scale 1:100 - Proposed Location of Silo

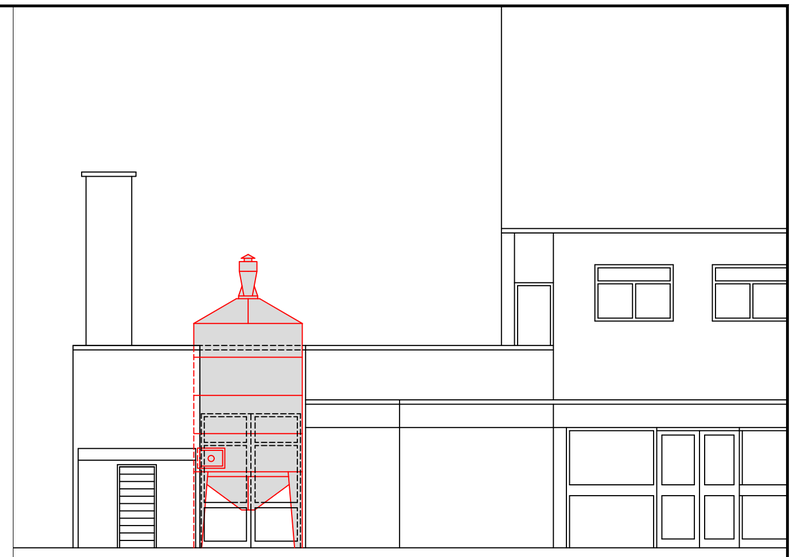


West Elevation Scale 1:100 - Proposed Location of Silo

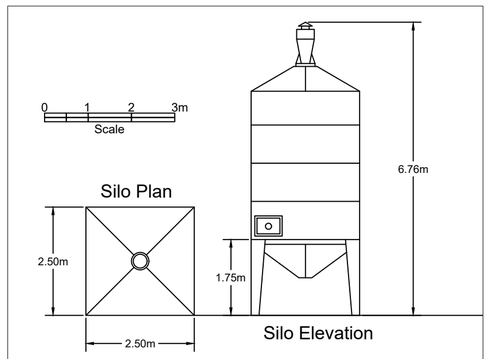

Silo Plan & Elevation Scale 1:100

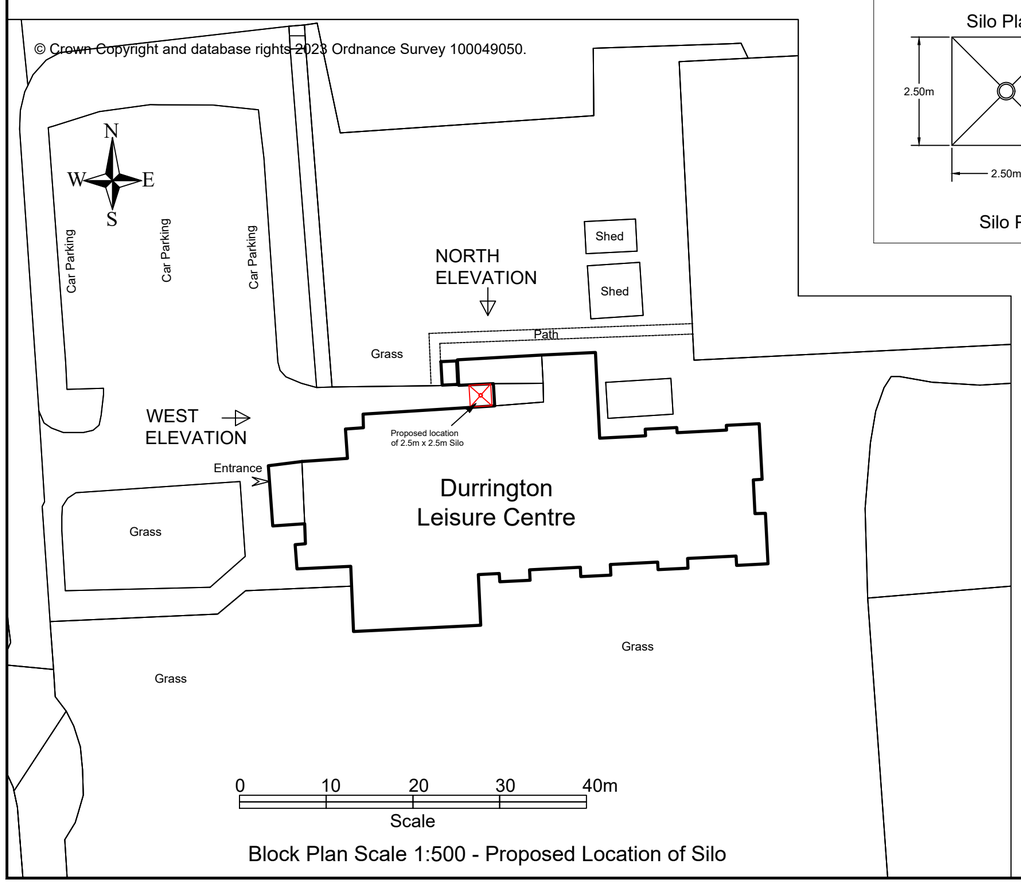

Block Plan Scale 1:500 - Proposed Location of Silo

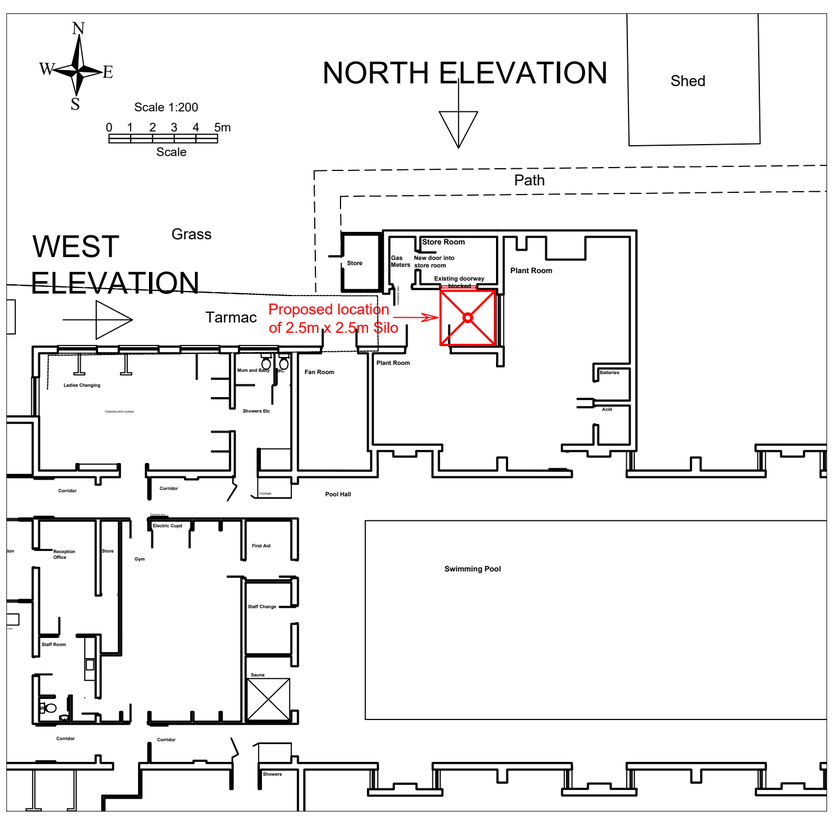

Site Plan Scale 1:200 - Proposed Location of Silo

NOTES:

Wiltshire Council

Wiltshire Council
County Hall
Bythesea Road
Trowbridge BA14 8JN

REV	DATE	DRAWN	CHECK	APPRV	DESCRIPTION
E					
D					
C					
B					
A					
O	Dec 2023	PFS			Original

PROJECT:
Durrington
Leisure Centre

DRAWING TITLE:
Proposed Silo
Size 2.5m x 2.5m

SCALES:	As Shown @A2		
DRAWING No.	858/2023/101	REV:	O
FILE REF:			