East Knoyle Community Shop - Porch Planning Application Site Plan

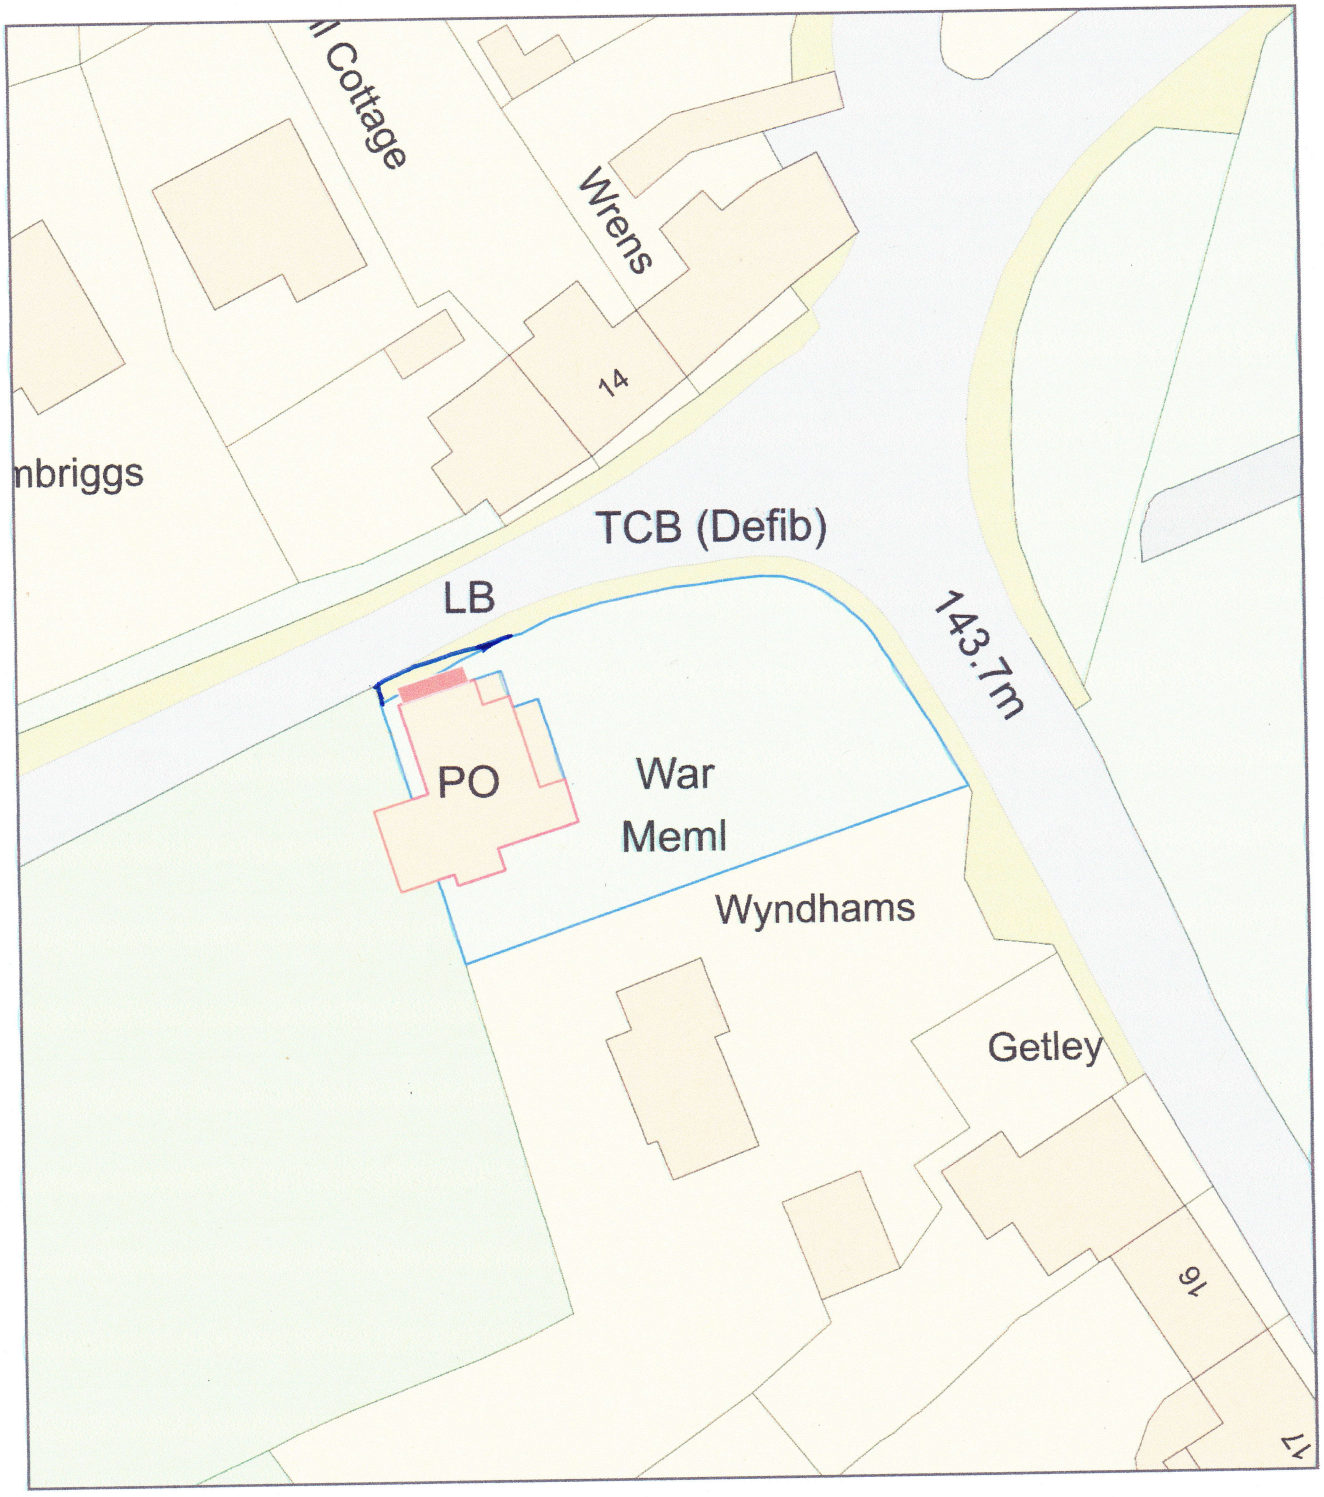

0 20
Metres

N

ReQuestaPlan

Plan Produced for: Ian Tait

Date Produced: 22 Aug 2023

Plan Reference Number: TQRQM23233174124086

Scale: 1:500 @ A4

© Crown copyright and database rights 2023 OS 100042766