
North

1:250 @ A1
1:500 @ A3

0m 10m

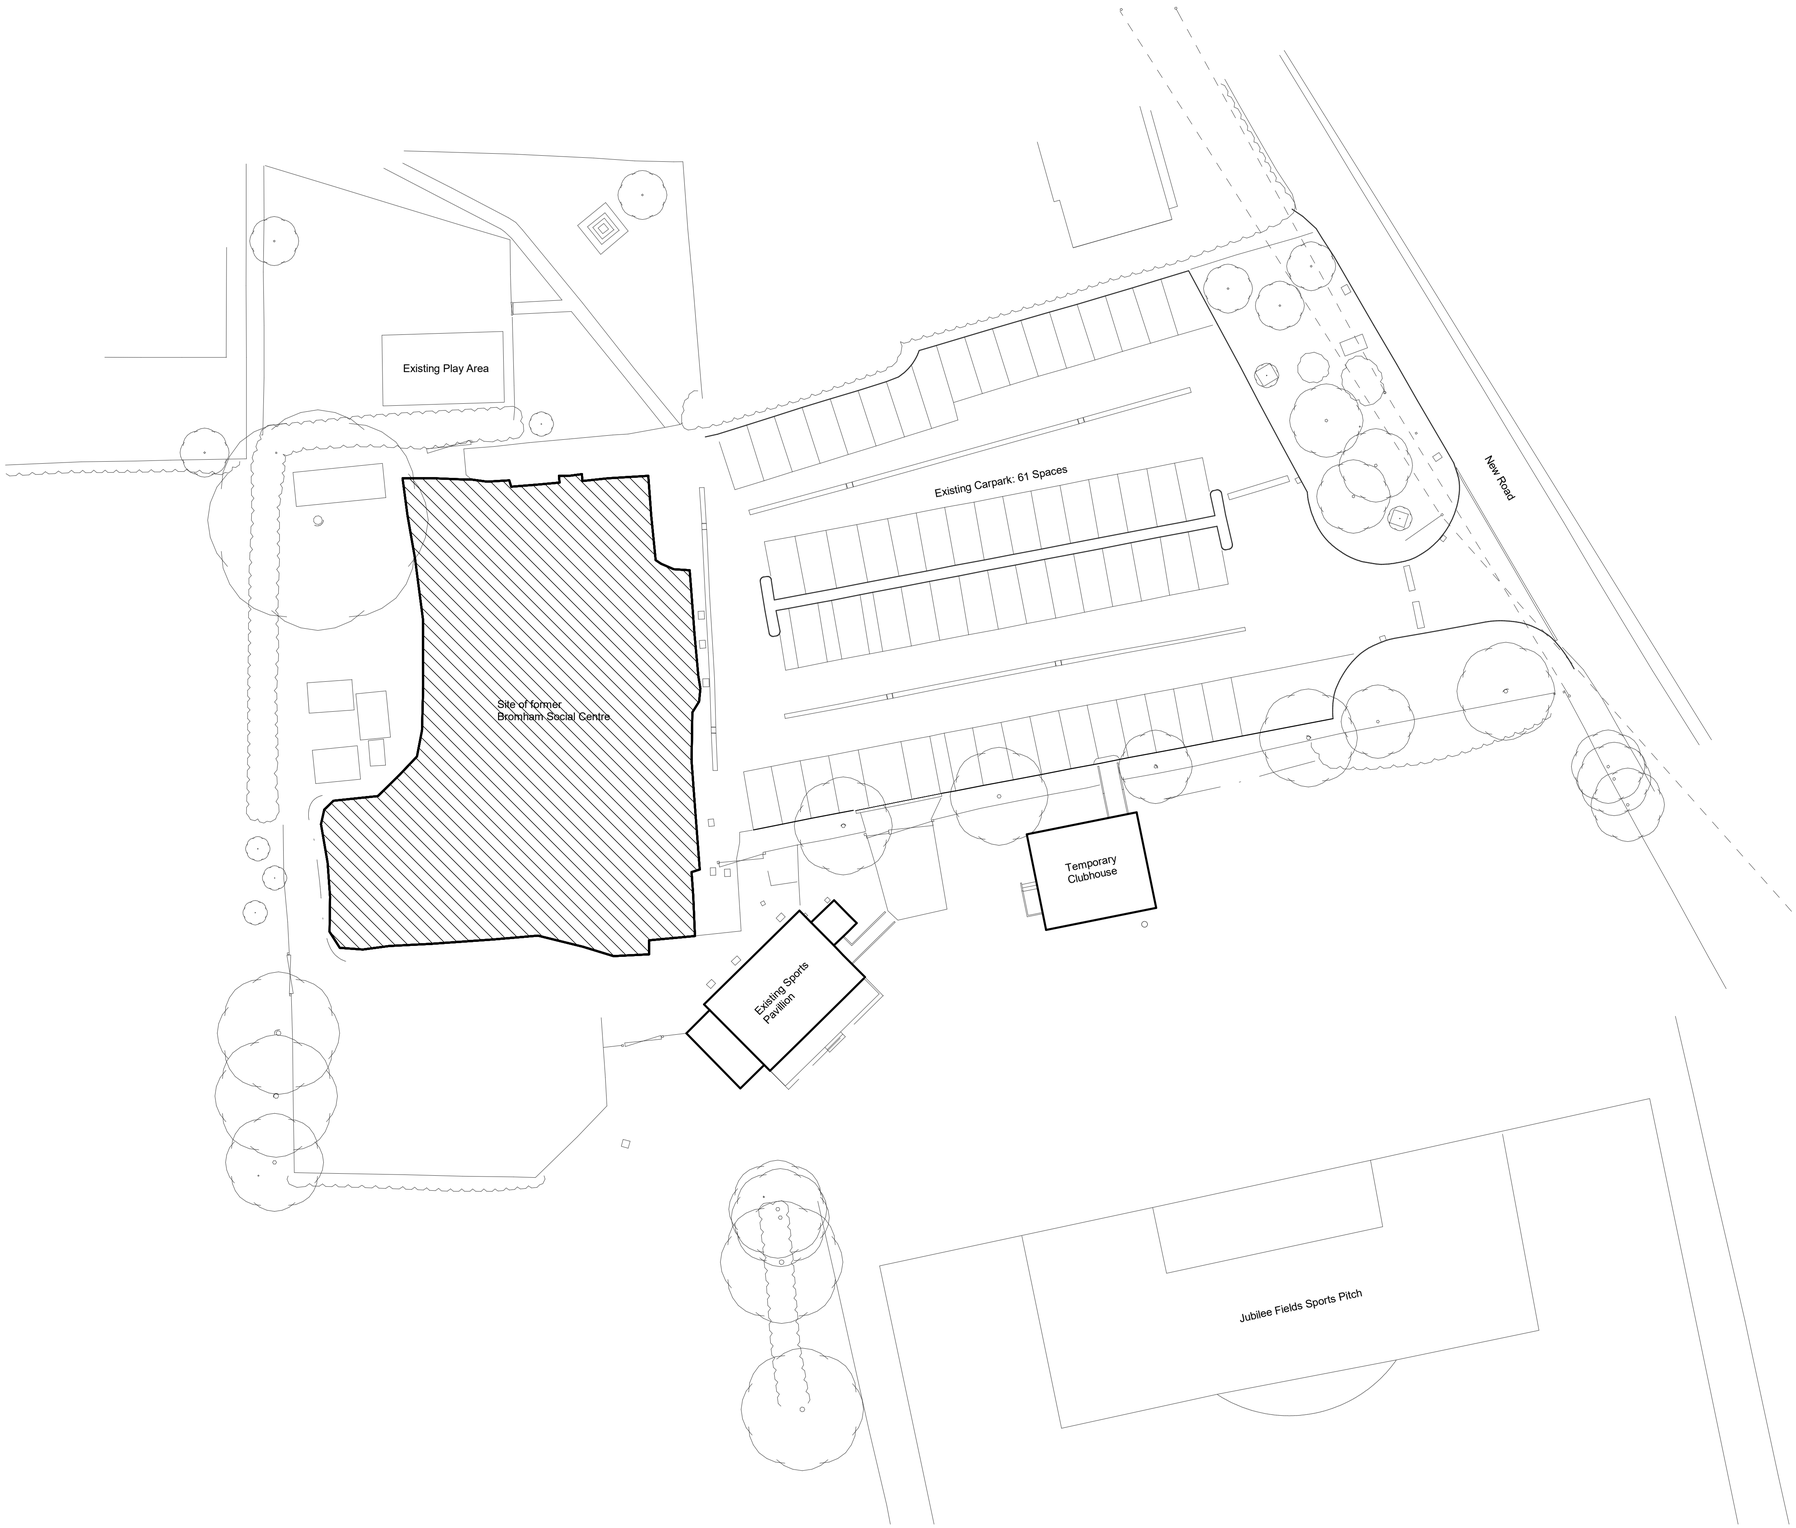

Revision	Description	Date
P1	First Issue	02.08.23

Partner	Drawn	Date Created
TM	PB	02.08.23

Project

Bromham Community Hub

Title

Site Plan as Existing

Drawing Reference

23035 - OA - B1 - XX - DR - A - 2100

Proj Ref - Origin - Volume - Level - Type - Role - Drawing No.

Drawing No	Revision	Status
2100	P1	S0

Scale

1 : 250 @ A1 & 1 : 500 @ A3

OXFORDARCHITECTS

Bagley Croft, Hinksey Hill, Oxford, OX1 5BS
T. 01865 329100

The Workshop, 254 Southmead Road, Bristol. BS10 5EN
T. 0117 9581500

www.oxford-architects.com

Oxford Architects LLP, is a Limited Liability Partnership registered in England. Copyright Reserved. All dimensions to be checked on site before work commences. Figured dimensions to be used DO NOT SCALE OFF THE DRAWING. If in doubt ask.