




Ground Floor Plan
Scale 1:100

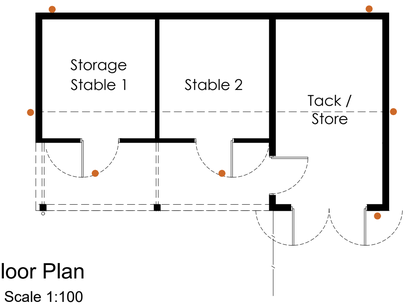


Roof Plan
Scale 1:100

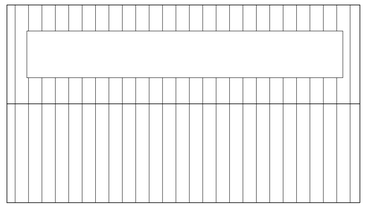


East Elevation
Scale 1:100

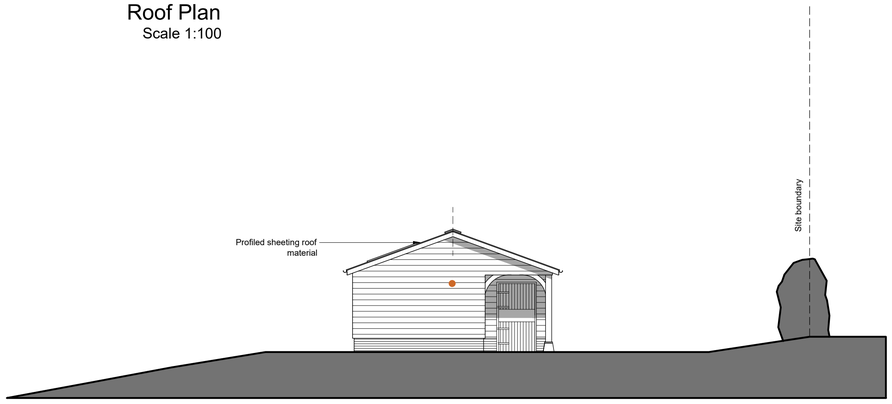


South Elevation
Scale 1:100

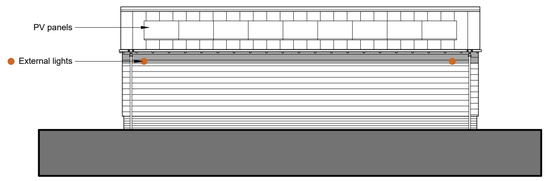

West Elevation
Scale 1:100

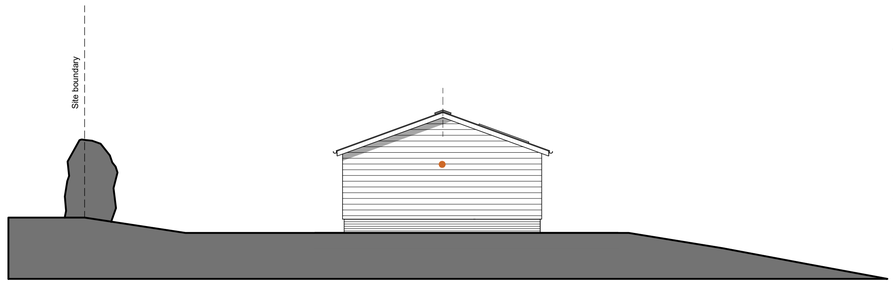

North Elevation
Scale 1:100

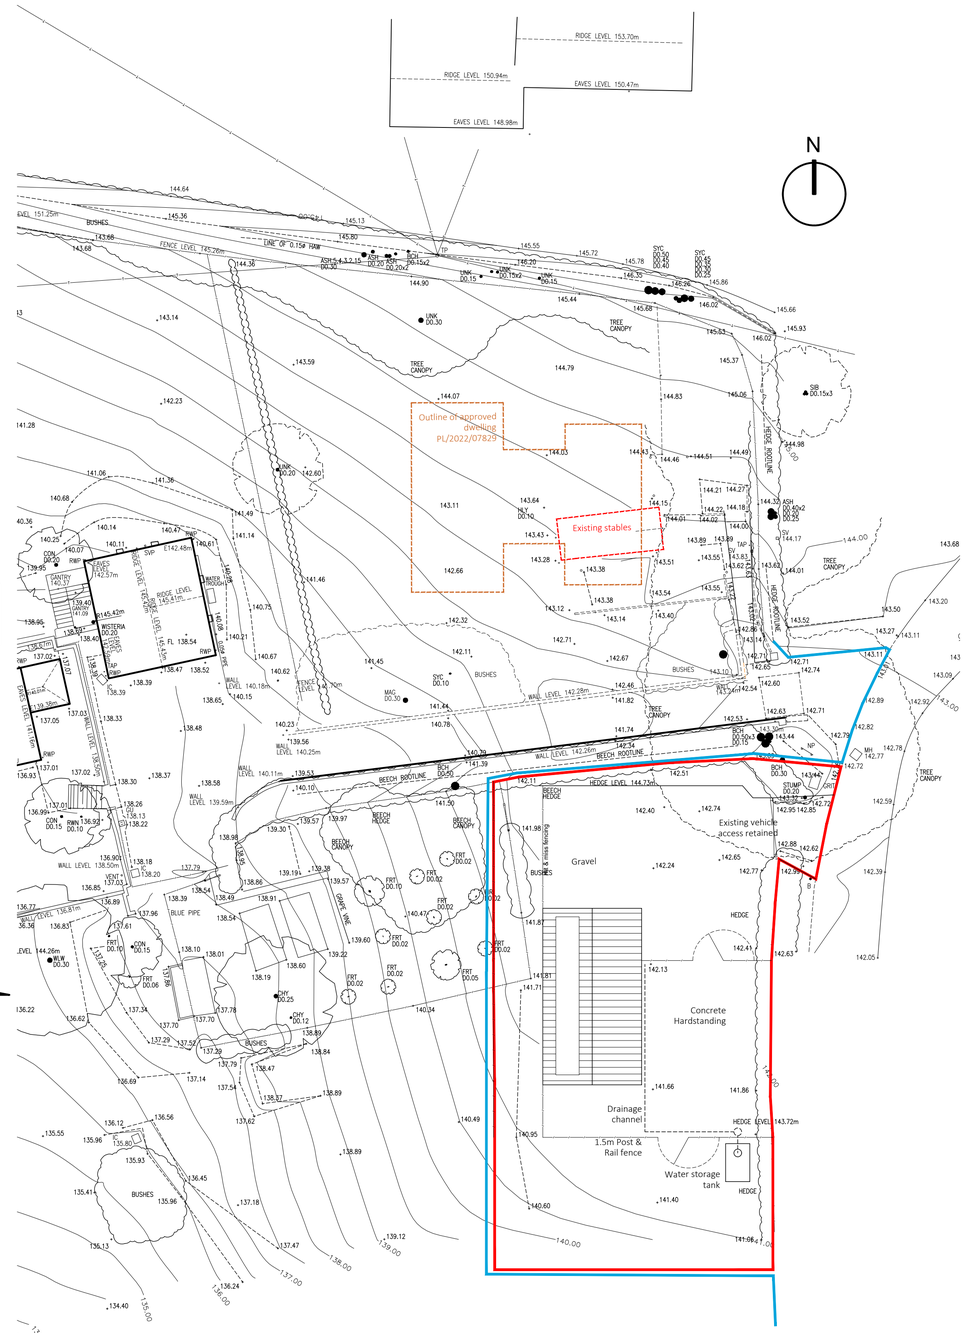

Site Plan
Scale 1:200

Scale 1:100 0.0 2.5 5.0 7.5 10.0

Scale 1:200 0.0 5.0 10.0 15.0 20.0

Scale 1:20 0.0 50 100 150

RIBA Chartered Practice

This drawing must not be reproduced in whole or in part without the express written consent of the relevant issuing Baxter Green Architects. ©

Note:
Dimensions should not be scaled from this drawing. All dimensions should be checked on site. This drawing is to be read in conjunction with all other drawings, specifications or schedule of works.

PLANNING

	Date.	Rev.
Liquid underground tank added	11.2023	D
PV panels changed to rear elevation, manure details added	09.2023	C
Roof pitch reduced and roofing material changed. Fence height and storage tank details added	09.2023	B

Baxter Green Architects
No 1, The Old Dairy Buildings,
Fonthill Bishop, Salisbury, SP3 5SH
01747 440444 | studio@baxtergreen.co.uk
www.baxtergreen.co.uk

Project	STRATHMORE CROCKERTON	Date 05.2023	Drawn by FG
		Scale at A1	Checked by JN
Drawing Title	STABLES PROPOSED SITE PLAN & PROPOSED BUILDING		Issuing office 1
		Project No. 10373	Drawing No. P - 01 D