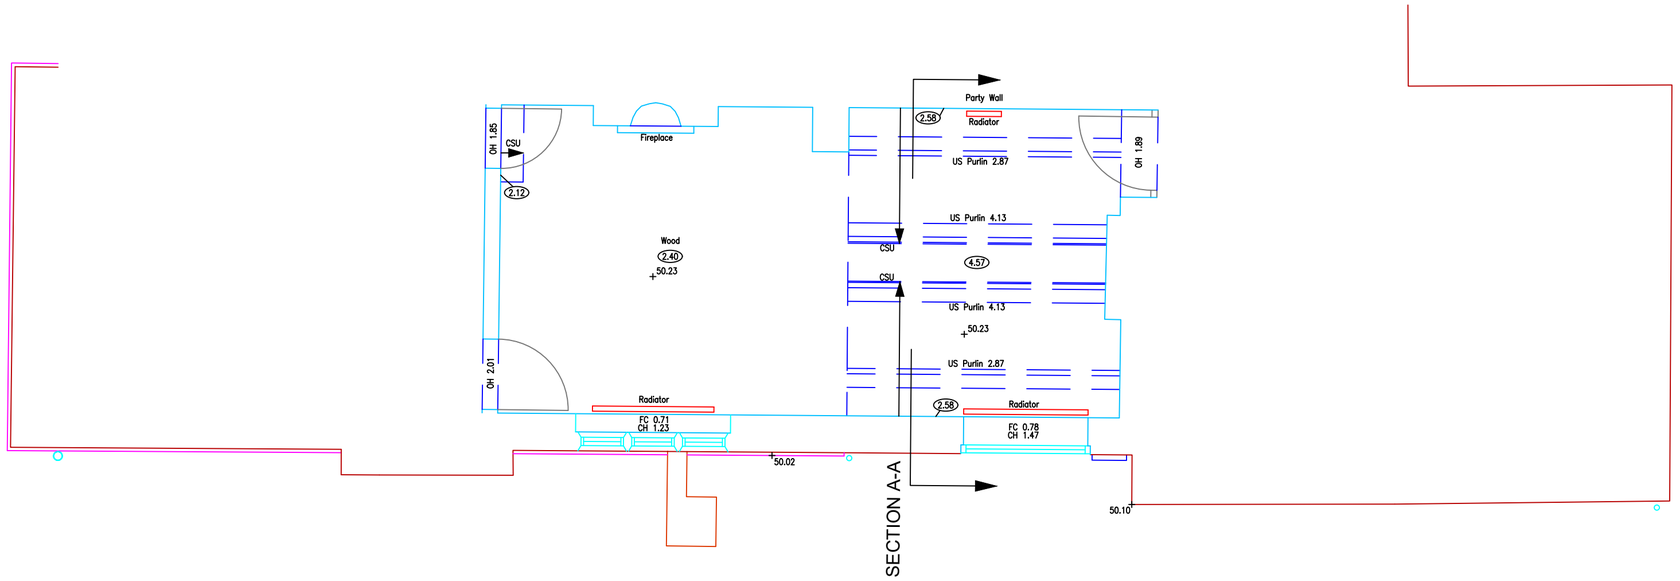


Scale 1 to 50

0 0 10 metres

LEGEND	
AH	ARCH HEAD
BT	BRITISH TELECOM
FC	FLOOR TO CILL
CH	CILL TO HEAD
CA	CILL TO ARCH
CS	CILL TO SPRING
CSU	CEILING SLOPES UP
DH	DOOR HEIGHT
DP	DOWN PIPE
HWC	HOT WATER CYLINDER
IC	INSPECTION COVER
OH	OVERHEAD HEIGHT
SP	SPRING POINT
OH	OVERHEAD HEIGHT
RAD	RADIATOR
SVP	SOIL VENT PIPE
WV	WATER VALVE
(2.35)	CEILING HEIGHT
+ 9.85	FLOOR LEVEL

Rev:	Comments	By	Chkd	Date
-	-	-	-	--/--/----

RJM SURVEYS

Land & Building Surveyors

53 Blounts Court, Potterne, Devizes,
Wiltshire, SN10 5QD

rjmsurveys@icloud.com
www.rjmsurveys.com

Project Title:
63 Old House, Westbury Road,
Edington, BA13 4PG

CAD Drawing Name:
22522_2_GF.dwg

Drawing Title :
Partial Ground Floor Plan

Client:
Ian & Susan Gibson

Date
August 2022

Scale
A2 @ 1:50

Drawn by:	Checked by:	Project Code:	Revision:
RC	RC	22522	---

Grid Orientation:	Site Level Datum
Local	Local. STN 1 - 50.000m

All dimensions are to be checked on site where applicable.This drawing must not be scaled, and only written dimensions should be respected.