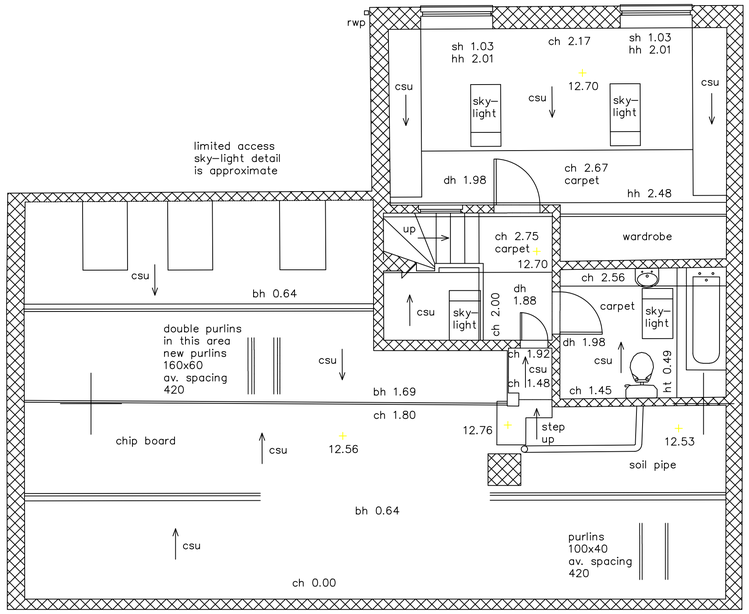

First Floor Plan

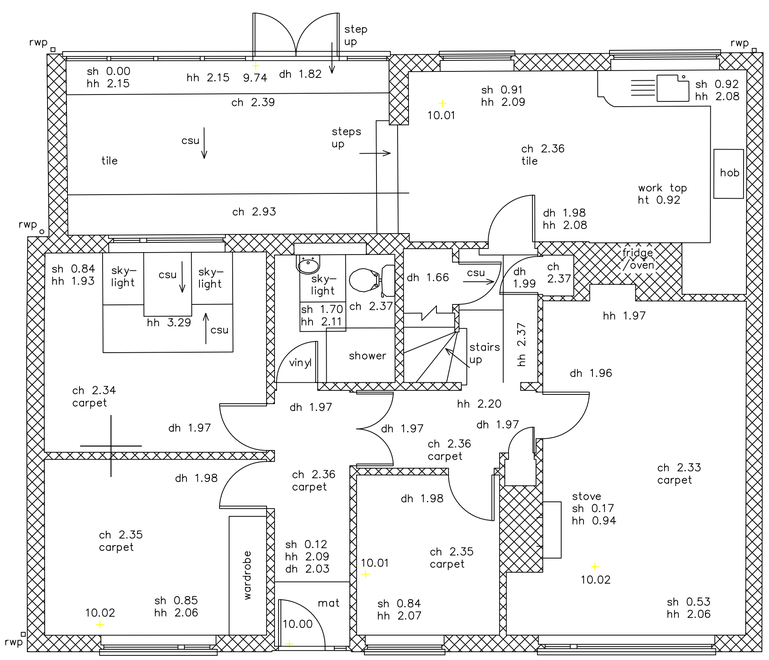

Ground Floor Plan

0 1 2 3 4 5
Metres



Lower Floor Plan

Stn A
1000.000 E
2000.000 N
7.352 m

A1 Sheet

Client Mary and Andrew Green	Contract 15 Southleigh Bradford on Avon
SLADE SMITH AND WINROW Chartered Architects, Surveyors and Planning Consultants 37A Silver Street Bradford on Avon BA15 1JX Telephone 01225 866987 Email architect@ra-winrow.co.uk	Description Existing Floor Plans
	Scale 1 : 50 / Drawing No. 1041 - 01
	Date May 2022