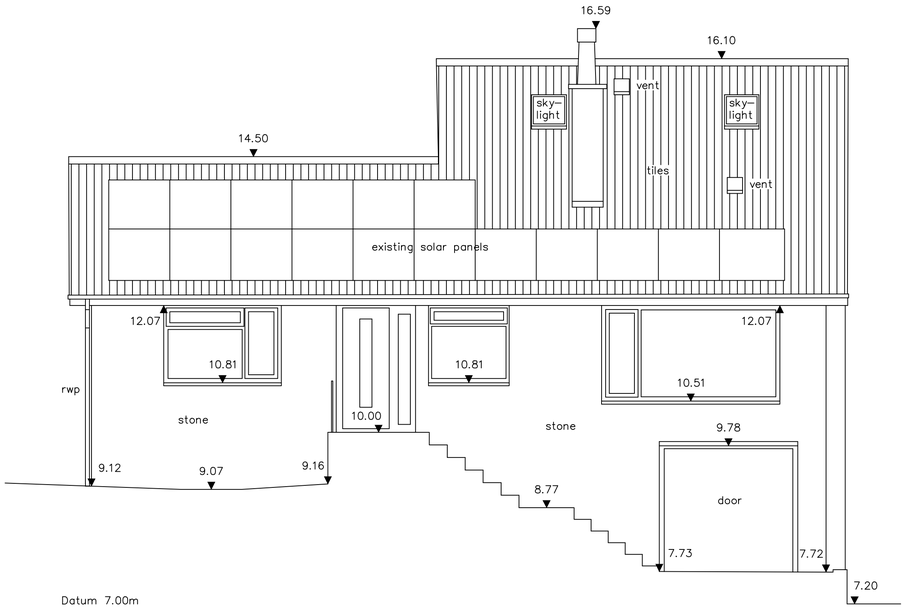

Datum 7.00m

South East Elevation

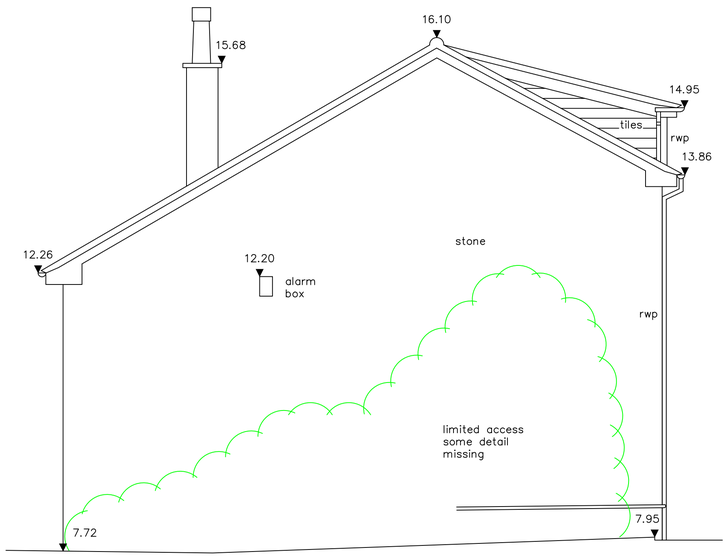

Datum 7.00m

North East Elevation

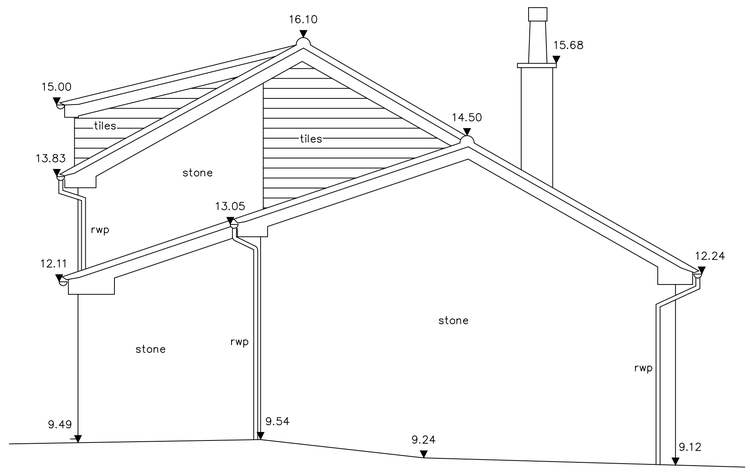

Datum 7.00m

South West Elevation

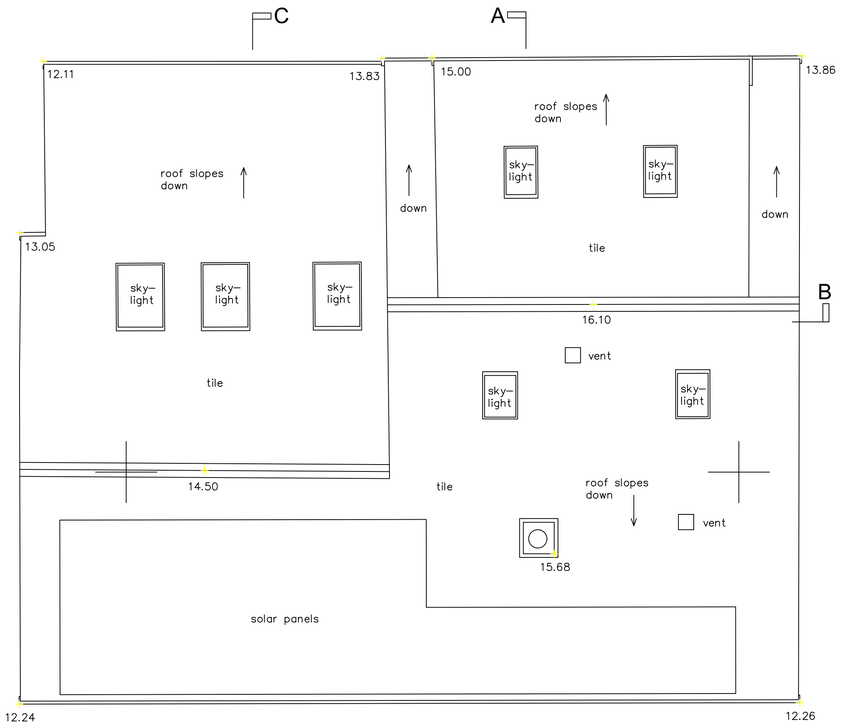

Roof Plan



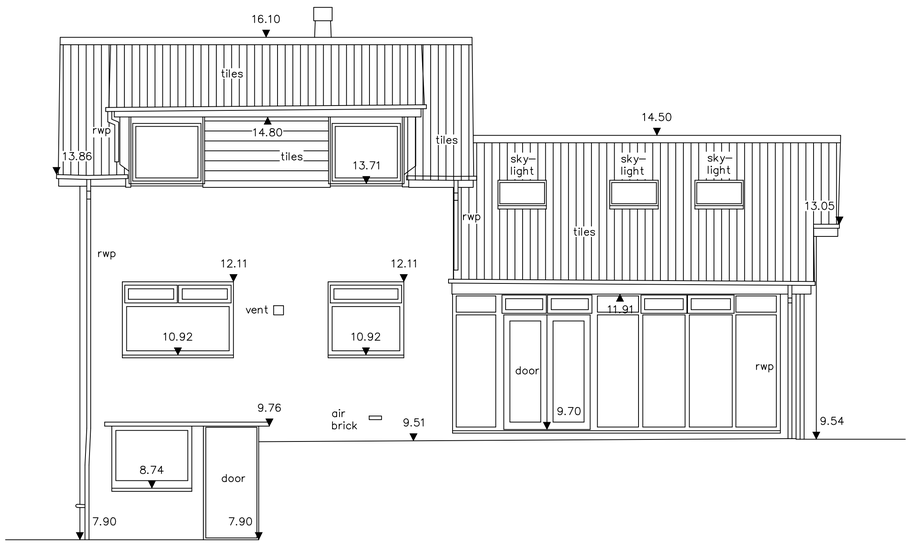

Datum 7.00m

North West Elevation

A1 Sheet

Client Mary and Andrew Green	Contract 15 Southleigh Bradford on Avon
SLADE SMITH AND WINROW Chartered Architects, Surveyors and Planning Consultants 37A Silver Street Bradford on Avon BA15 1JX Telephone 01225 866987 Email architect@ra-winrow.co.uk	Description Existing Elevations and Roof Plan
	Scale 1 : 50 / Drawing No. 1041 - 02
	Date May 2022