THIS DRAWING IS COPYRIGHT
Contractor must take site sizes

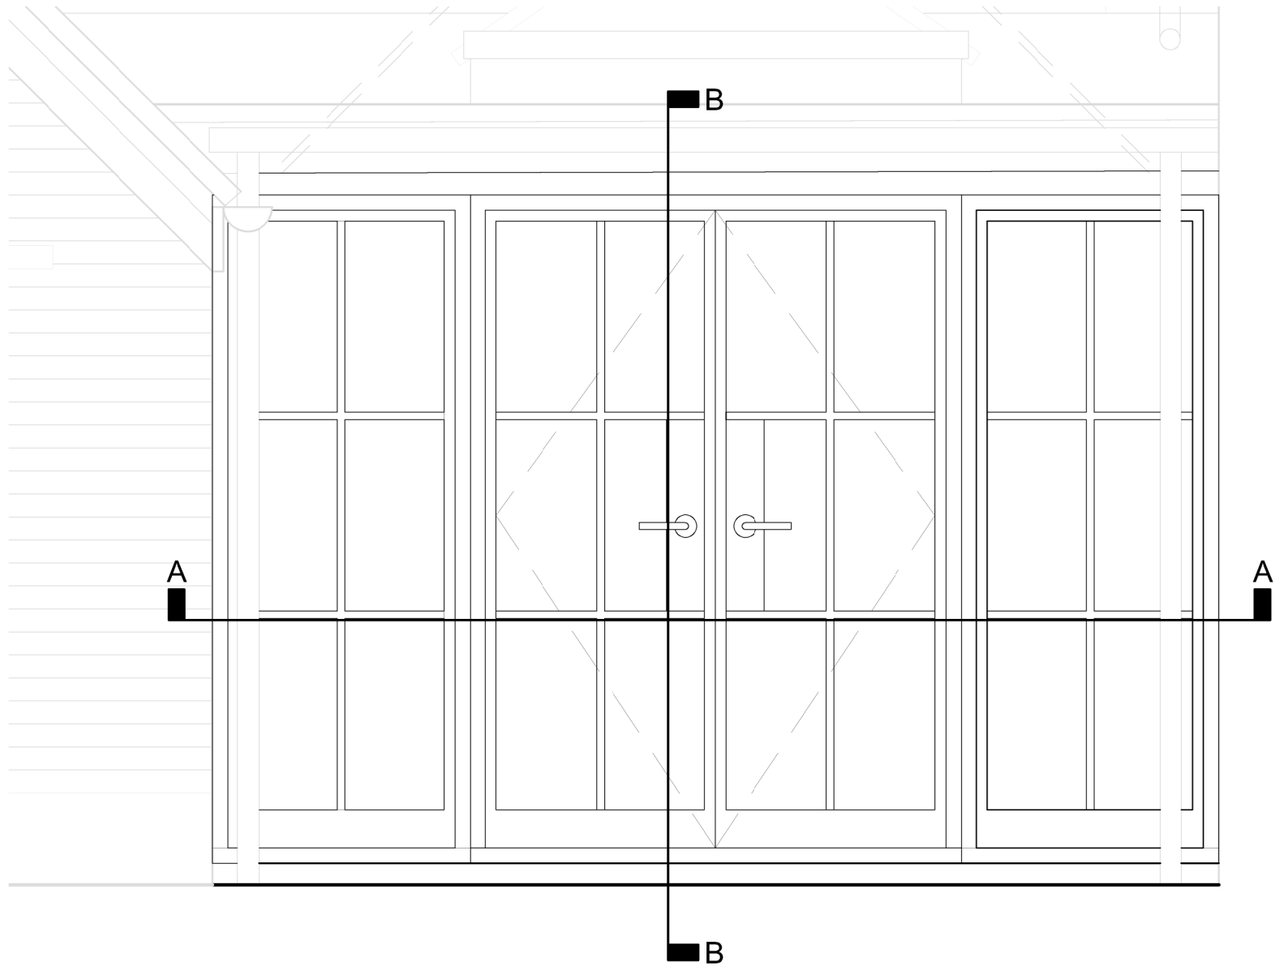

PROPOSED
ELEVATION
SCALE 1:20

Note:
Doors and side lights to be metal (crittall or similar quality)

Frame colour:
RAL 7016 (Anthracite Grey)

0 0.1m 0.2m 0.3m
Scale bar (1:5)

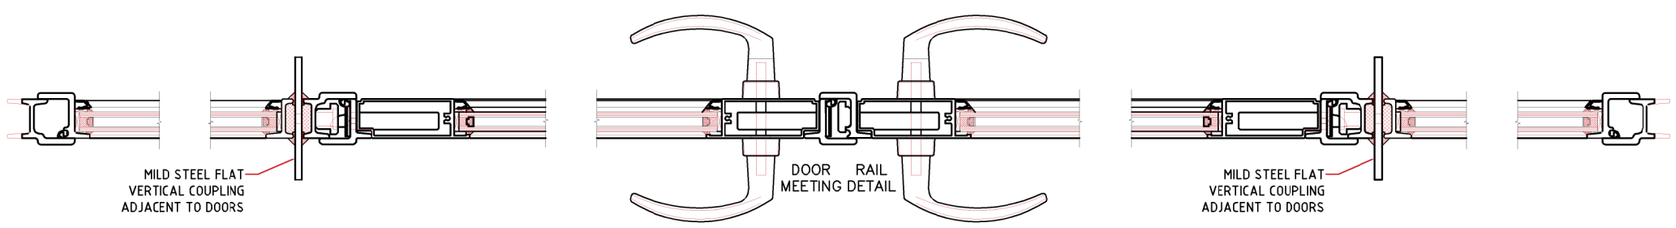

SECTION A-A
SCALE 1:5

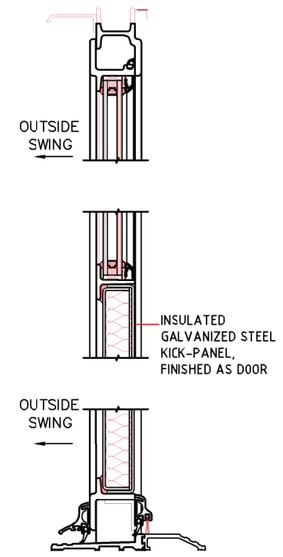

SECTION B-B
SCALE 1:5

0 0.2m 0.6m 1m
Scale bar (1:20)

Rev.	Date		Init

CLIENT
WADWORTH & CO LTD

PROJECT
CROWN P.H. DEVIZES
CONSERVATORY ROOF
REPLACEMENT

DRAWING
DOOR AND SIDE LIGHT
DETAILS

DRAWN:	Date:	Scale:
JG	29/11/2023	Various @ A1
Drawing number: 3998-12		Rev. -

DOLMAN
ARCHITECTURAL DESIGNERS BUILDING SURVEYORS
COST CONSULTANTS CDM PRINCIPAL DESIGNERS
Sussex House
Bath Road
Devizes
Wiltshire SN10 2AF
Tel: 01380 729456
Web: www.dolmansurveyors.co.uk
Email: info@colmansurveyors.co.uk