THIS DRAWING IS COPYRIGHT
Contractor must take site sizes

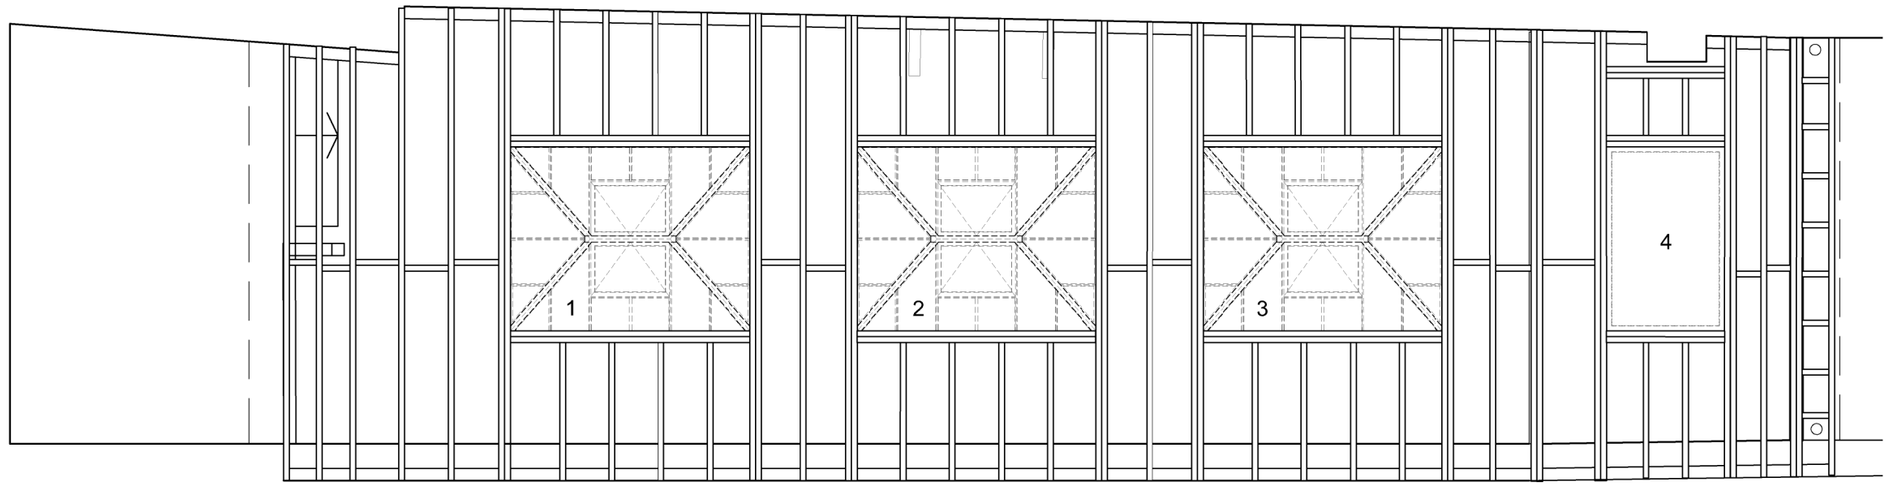

PROPOSED
ROOF PLAN
SCALE 1:50

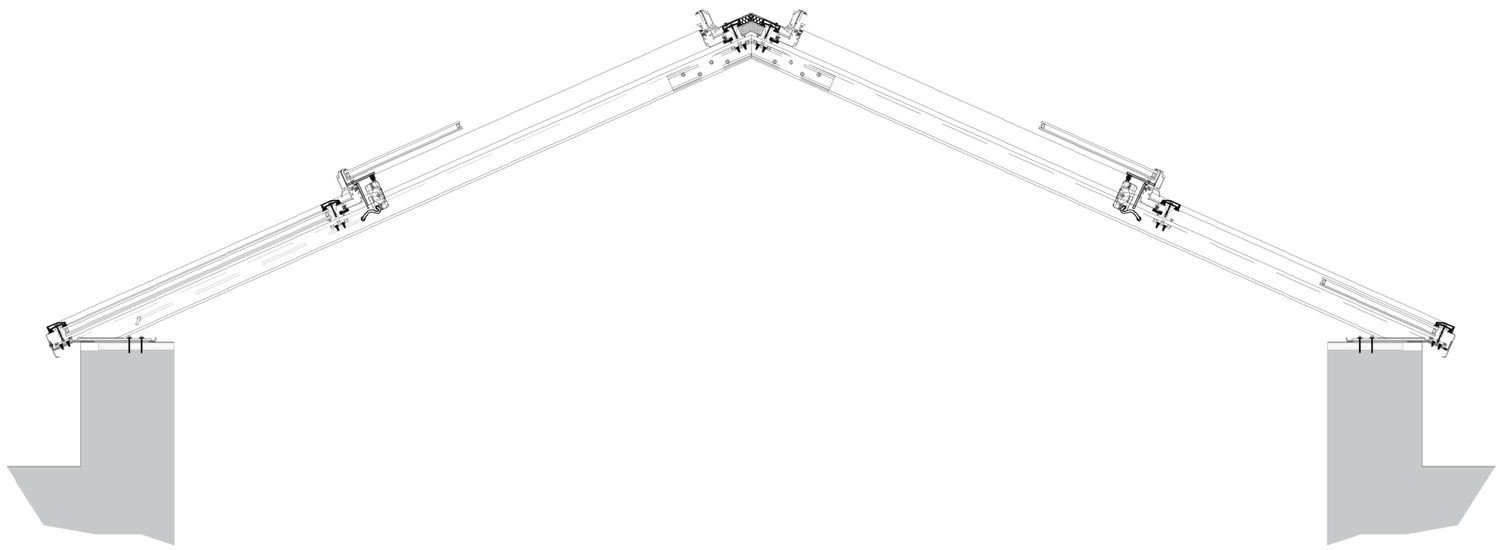

PROPOSED
ROOF LIGHT SECTION (1-3)
SCALE 1:20

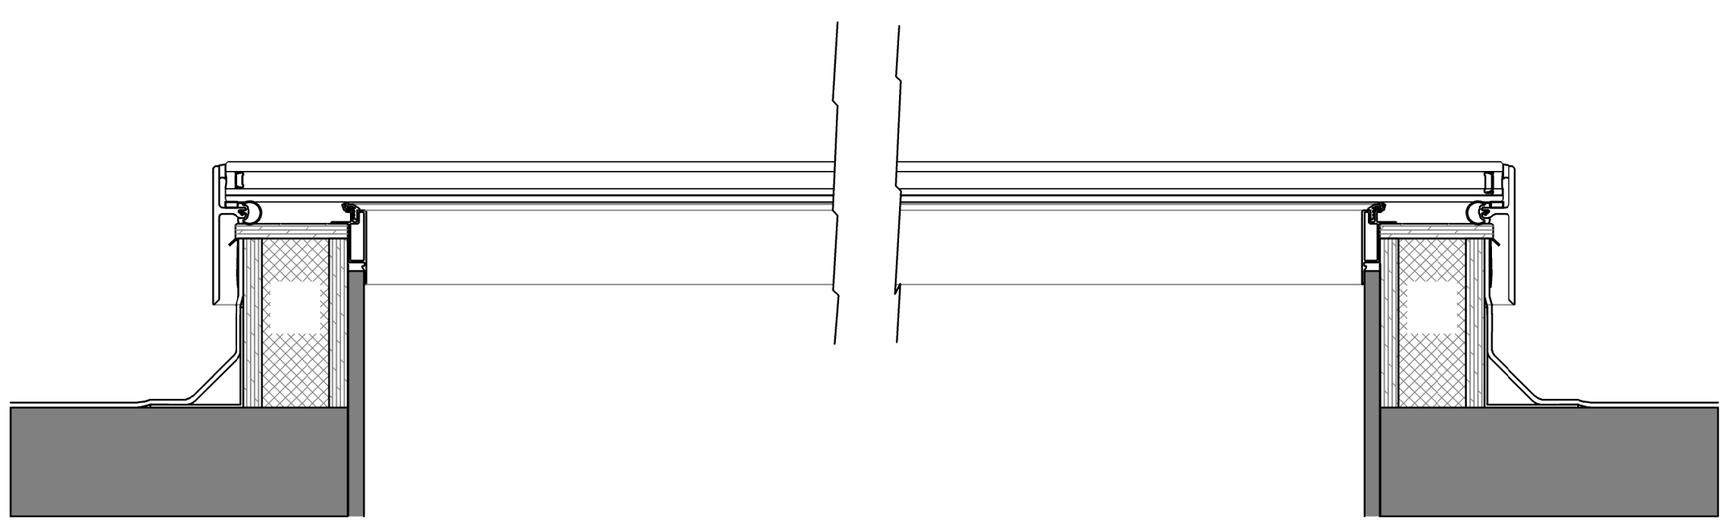

PROPOSED
ROOF LIGHT SECTION (4)
SCALE 1:5

Note:
Frame colour:
RAL 7016 (Anthracite Grey)

0 1m 2m 3m
Scale bar (1:50)

0 0.2m 0.6m 1m
Scale bar (1:20)

0 0.1m 0.2m 0.3m
Scale bar (1:5)

Rev.	Date		Init

CLIENT
WADWORTH & CO LTD

PROJECT
CROWN P.H. DEVIZES
CONSERVATORY ROOF
REPLACEMENT

DRAWING
VELUX ROOFLIGHT
ROOF PLAN & DETAILS

DRAWN:	Date:	Scale:
JG	04/12/2023	Various @ A2

Drawing number: **3998-13** Rev. -

DOLMAN
ARCHITECTURAL DESIGNERS BUILDING SURVEYORS
COST CONSULTANTS CDM PRINCIPAL DESIGNERS
Sussex House
Bath Road
Devizes
Wiltshire SN10 2AF
Tel: 01380 729456
Web: www.dolmansurveyors.co.uk
Email: info@colmansurveyors.co.uk