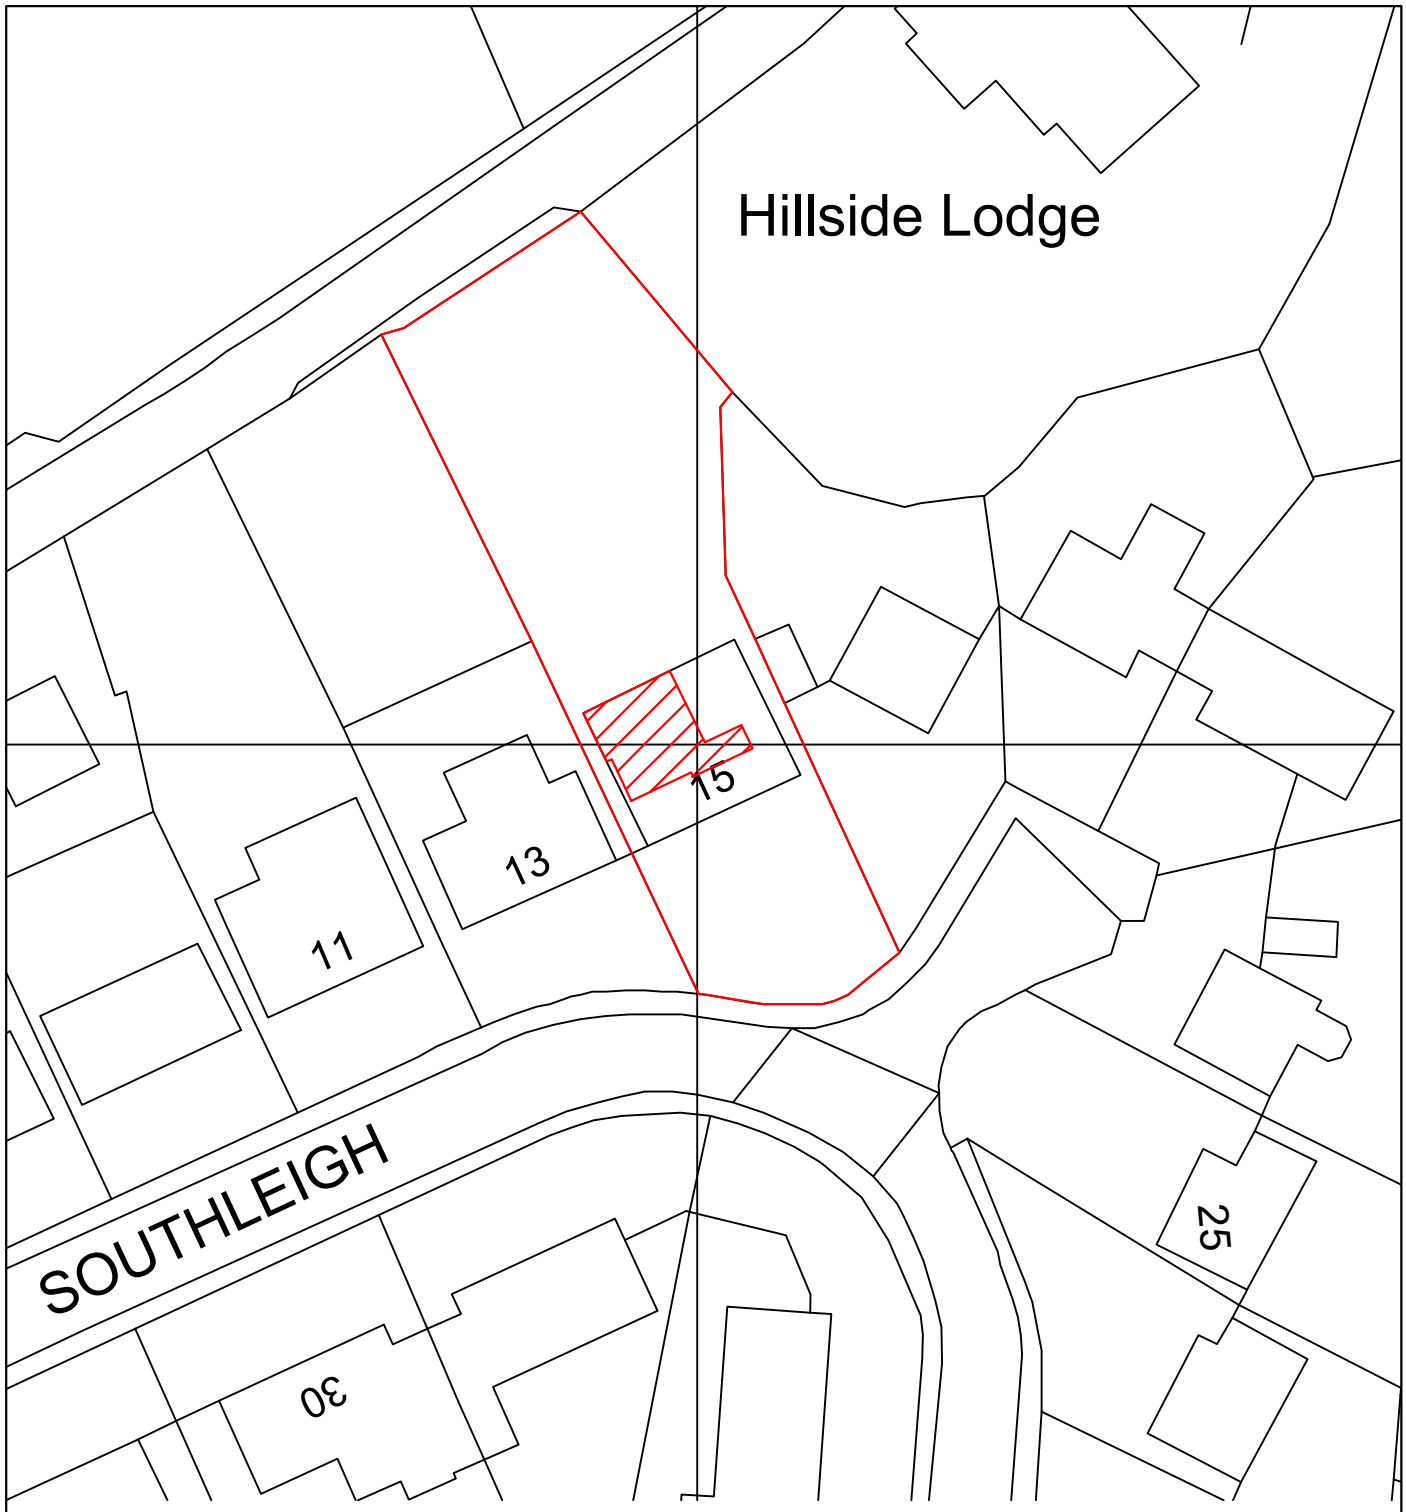

0 1 2 3 4 5 6

Metres

Site and Location Plan

Mary and Andrew Green

15 Southleigh Bradford on Avon

A4 Sheet

November 2022 Scale 1 : 500

Slade Smith and Winrow Architects Drawing No.1041 - 23