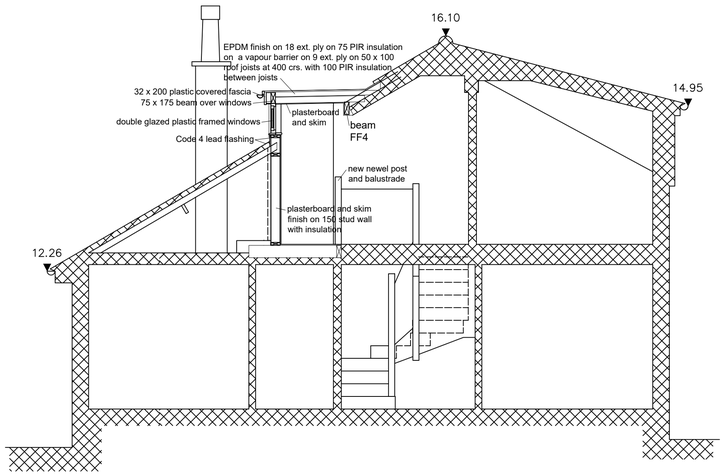

Datum 7.00m

Section A

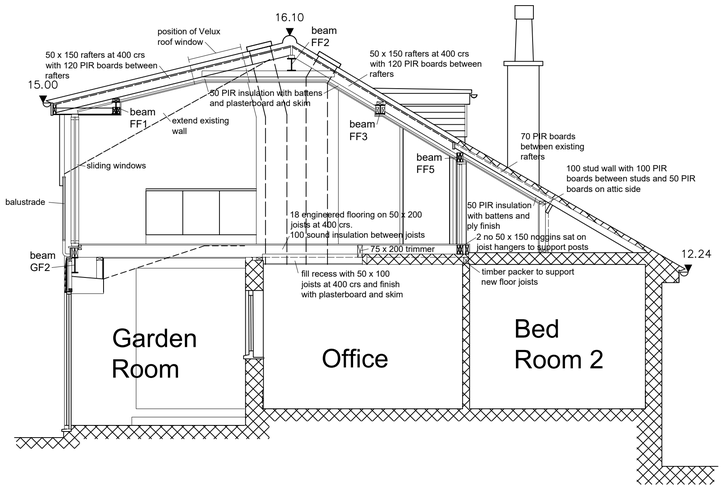

Datum 7.00m

Section B

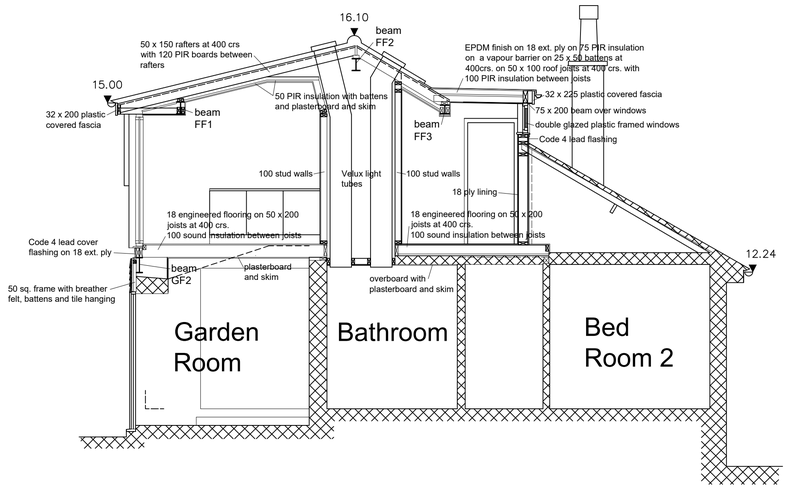

Datum 7.00m

Section C

0 1 2 3 4 5
Metres

C August 2023 Balcony and Office roof light omitted
B March 2023 Changes to details for Tender
A January 2023 Balcony altered

A1 Sheet

Client
Mary and Andrew Green

Contract
15 Southleigh
Bradford on Avon

SLADE SMITH AND WINROW
Chartered Architects, Surveyors and Planning Consultants
37A Silver Street Bradford on Avon BA15 1JX
Telephone 01225 866987 Email architect@ra-winrow.co.uk

Description
Sections as Proposed

Scale 1 : 50

Drawing No.
1041 - 22C

Date Nov. 2022