

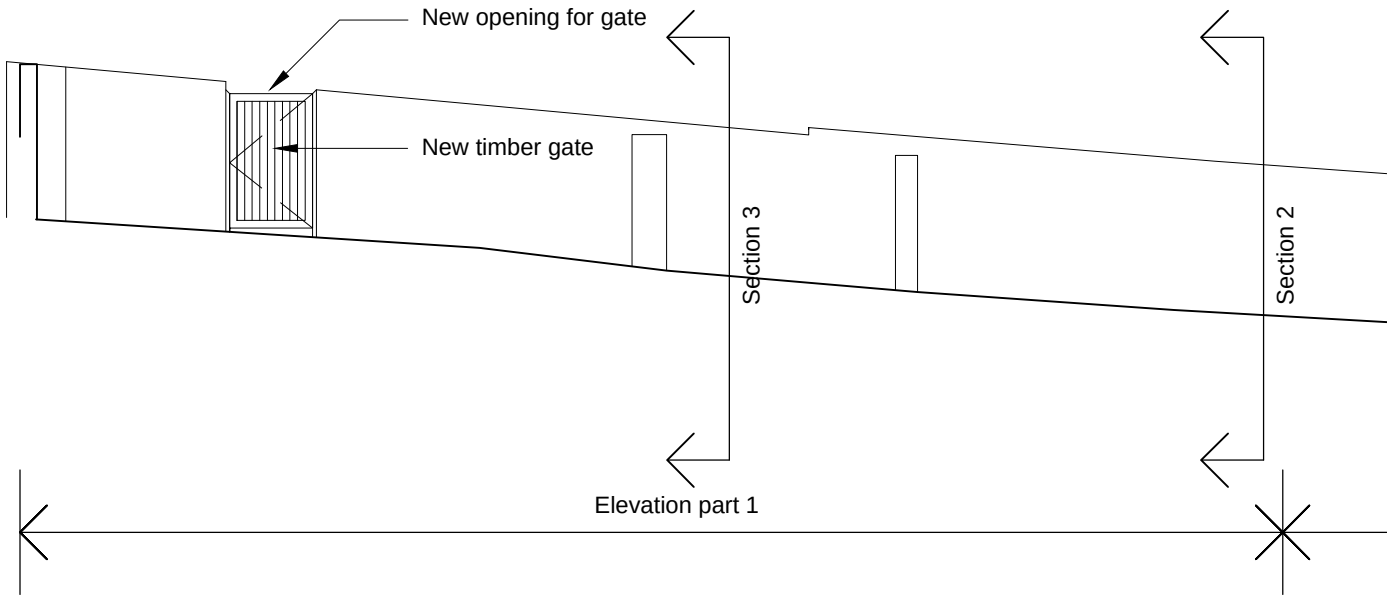

INTERNAL ELEVATION - PART 1

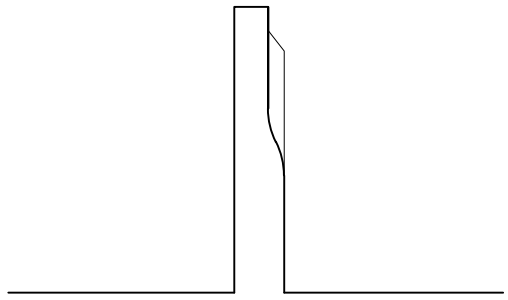

SECTION 1 (1:50 SCALE)

INTERNAL ELEVATION - PART 2

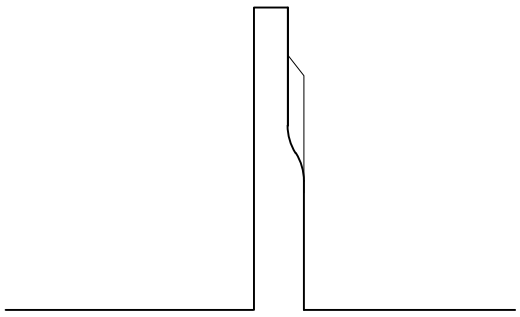

SECTION 2 (1:50 SCALE)

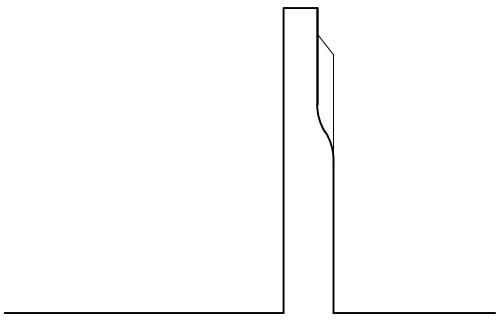

SECTION 3 (1:50 SCALE)

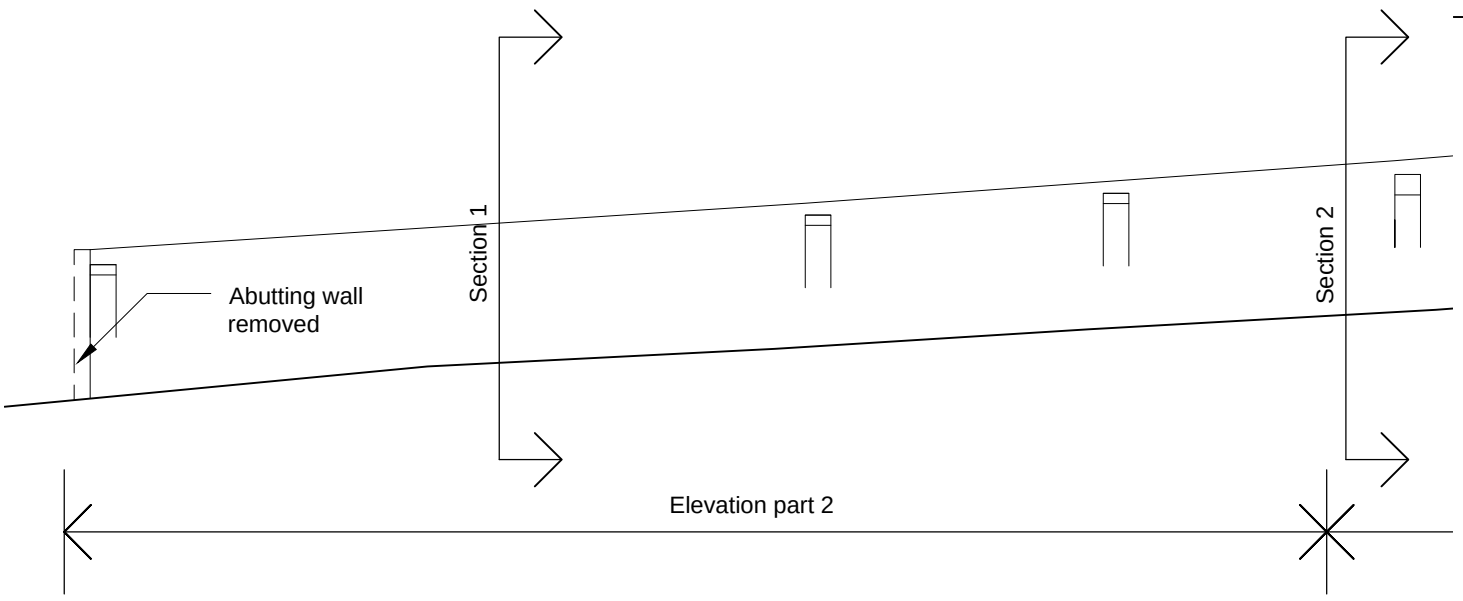

EXTERNAL ELEVATION - PART 1

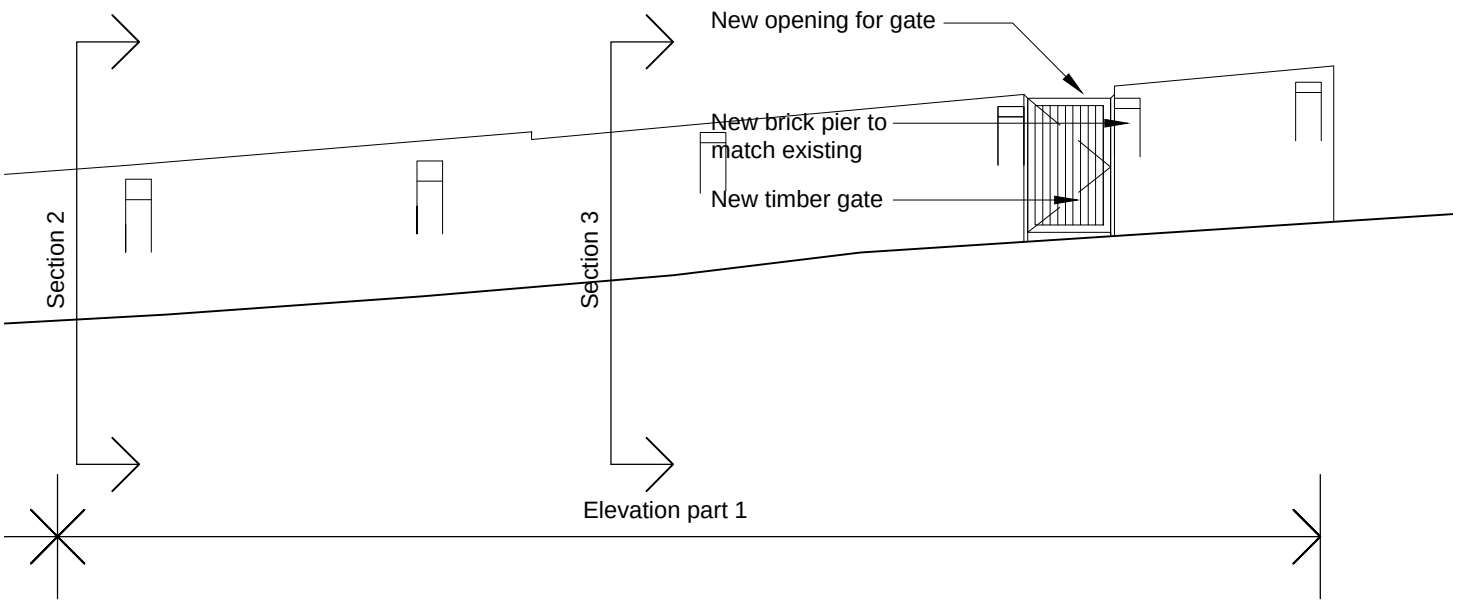

EXTERNAL ELEVATION - PART 2

-
-

Rev	Date	Description

C3 Design Limited
3 Harestock Road
Winchester
SO22 6NS

T 0845 458 1544

site
Rear of 134-135 High Street
Marlborough SN8 1HN

title
Proposed Elevations and Sections

date	scale
Dec'23	1:100@A3

job	drawing no	rev
870	P05	

© All rights reserved