



PROPOSED SOUTH WEST ELEVATION

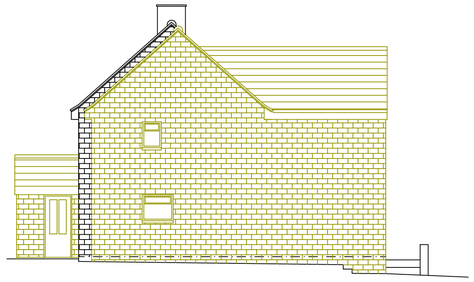


PROPOSED SOUTH EAST ELEVATION




PROPOSED NORTH EAST ELEVATION

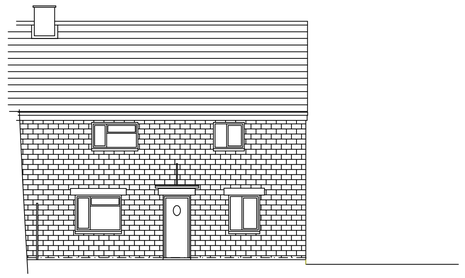

EXISTING SOUTH WEST ELEVATION

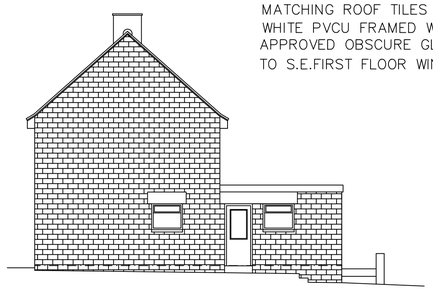


EXISTING SOUTH EAST ELEVATION

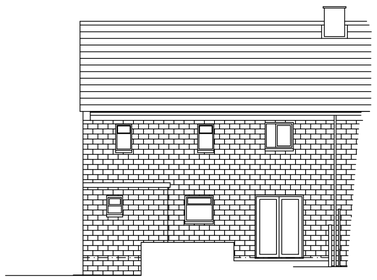

EXISTING NORTH EAST ELEVATION

MATCHING BLOCKWORK TO NEW WALLS
MATCHING ROOF TILES AND WINDOWS
WHITE PVCU FRAMED WINDOWS & DOORS
APPROVED OBSCURE GLAZING
TO S.E.FIRST FLOOR WINDOW

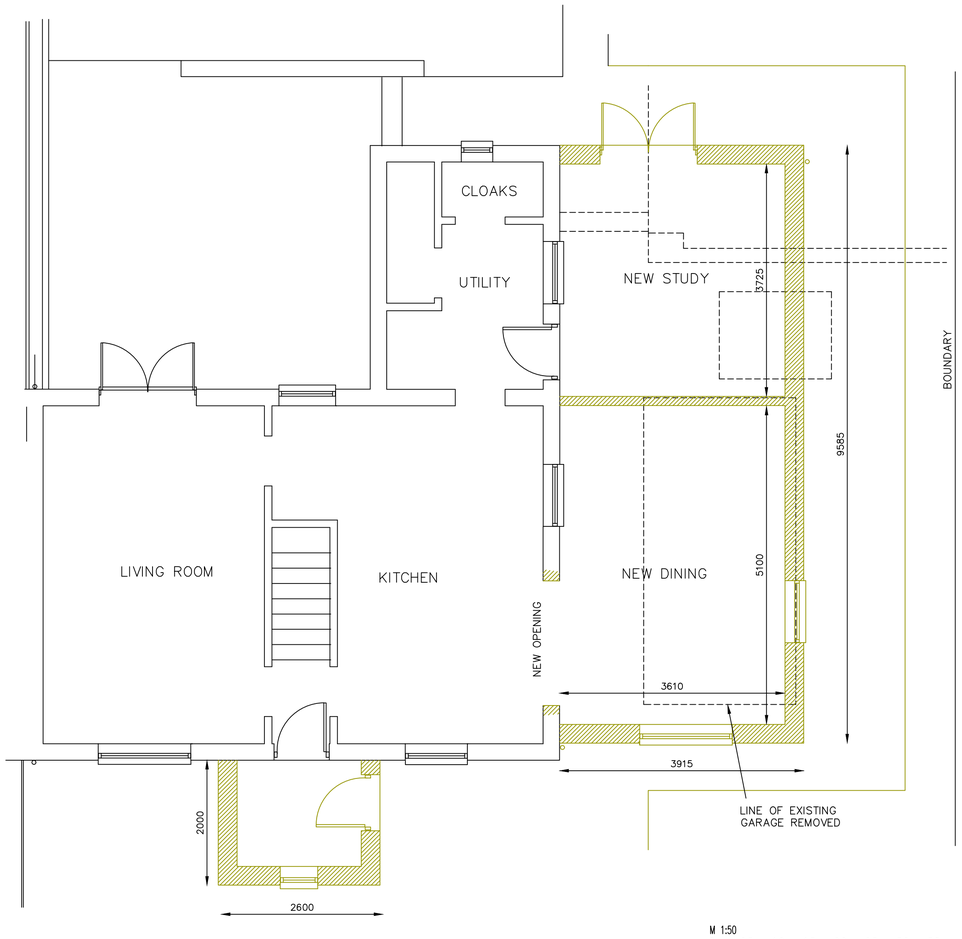

PROPOSED FLOOR PLAN 1:50


M 1:50
0 0,5 1,0 1,5 2,0 2,5 3,0 3,5 4,0 4,5 5,0 [m]

NOTES:

1. COPYRIGHT RESERVED – J.J.SAMPLE 01380 812605
2. DO NOT SCALE DIMENSIONS FROM THIS DRWG.
3. SITE DIMENSIONS WHERE INDICATED TO BE CHECKED BEFORE PROCEEDING.
4. IF ENCOUNTERED, DISCREPANCIES BETWEEN DRWGS./ SPECIFICATION./SCHEDULES. TO BE REFERRED TO THE ARCHITECTS FOR DECISION.
5. THIS DRAWING IS TO BE READ IN CONJUNCTION WITH THE TYPE WRITTEN CONSTRUCTION NOTES WHERE APPLICABLE.


REVISIONS:

A. OBSCURE GLAZING TO S.E.FIRST FLOOR WINDOW

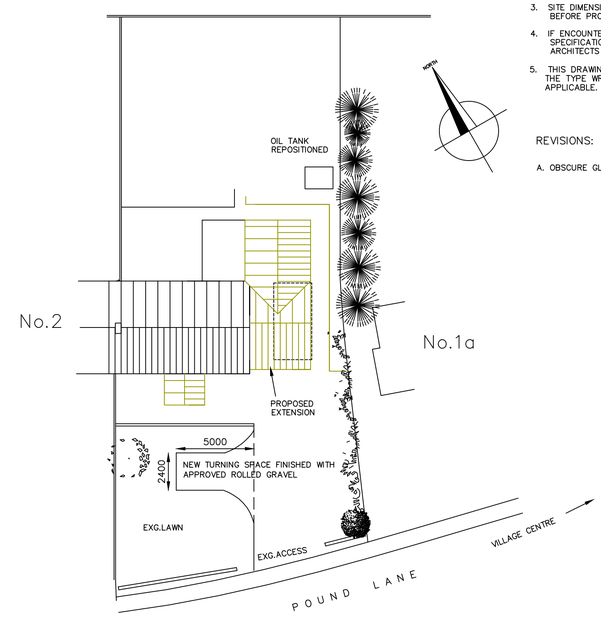

SITE PLAN

M 1:200
0 2,0 4,0 6,0 8,0 10,0 12,0 14,0 16,0 18,0 20,0 [m]

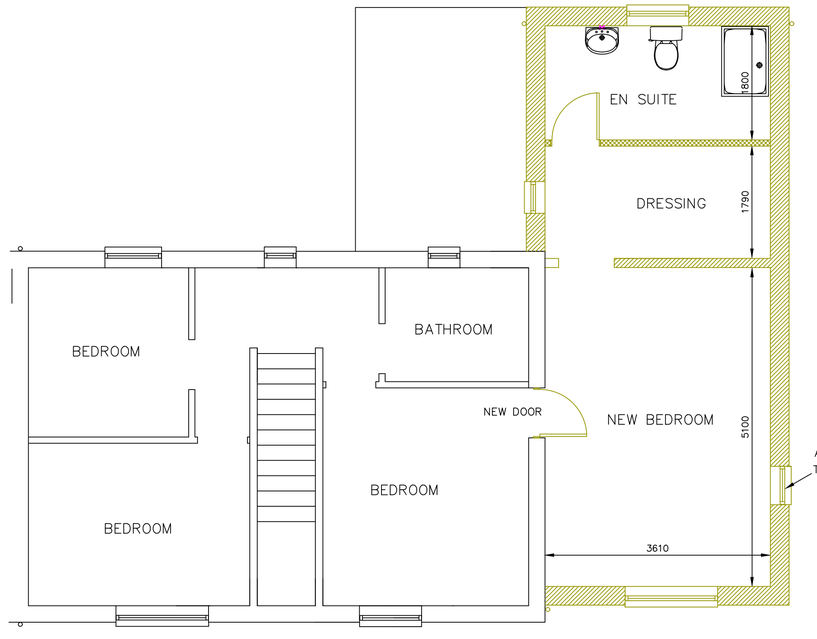

PROJECT
PROPOSED EXTENSION
1 POUND CLOSE
SEMINGTON
WILTS.

SCALE 1:50 1:100 1:200 @ A1 DRAWN.
CHECKED

DRWG. TITLE
PROPOSED EXTENSION AND
FRONT ENTRANCE PORCH

EMPLOYER
MR.& MRS.S.TAYLOR

JOB No.	DRWG.	Date.	REV.	Date.
2024	5	10/23	A	12/23