


South East Elevation scale 1:50 @ A1 (1:100 @ A3)

Legend


- New door
- Walls to be removed
- New wall
- * Obscure glazed

0 1 2 3 4 5

Metres – 1:50 @ A1 (1:100 @ A3)

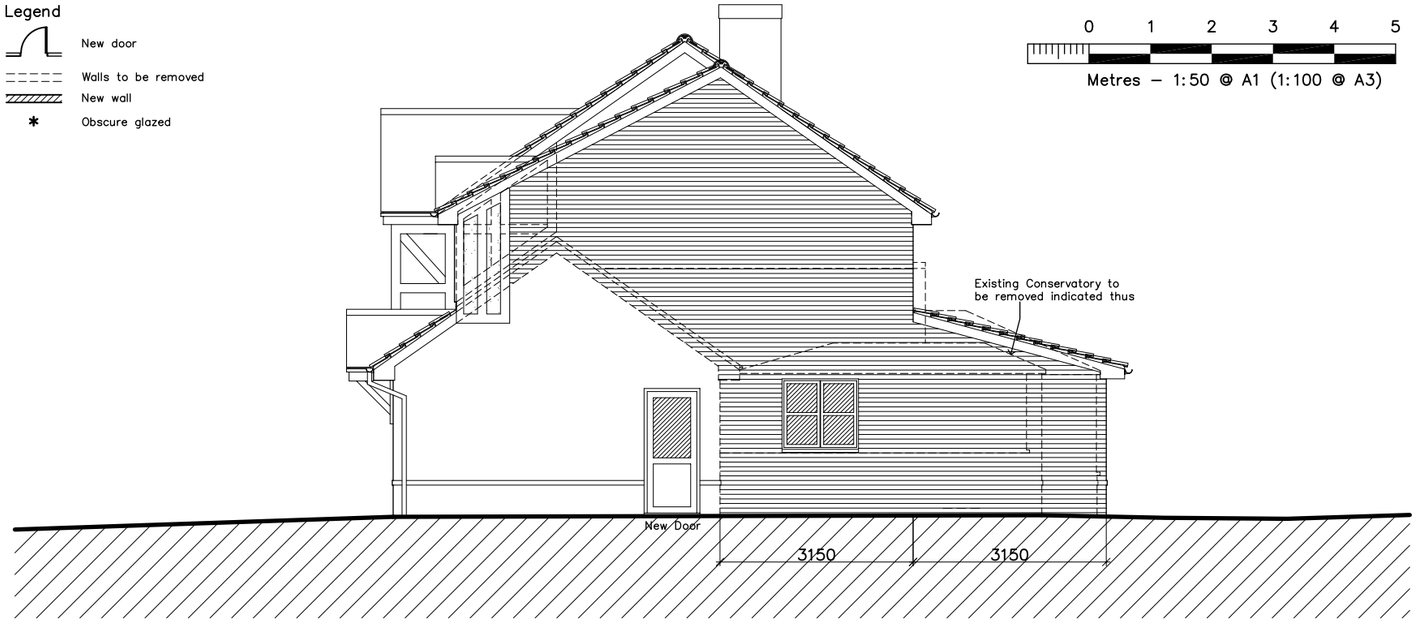


North East Elevation scale 1:50 @ A1 (1:100 @ A3)

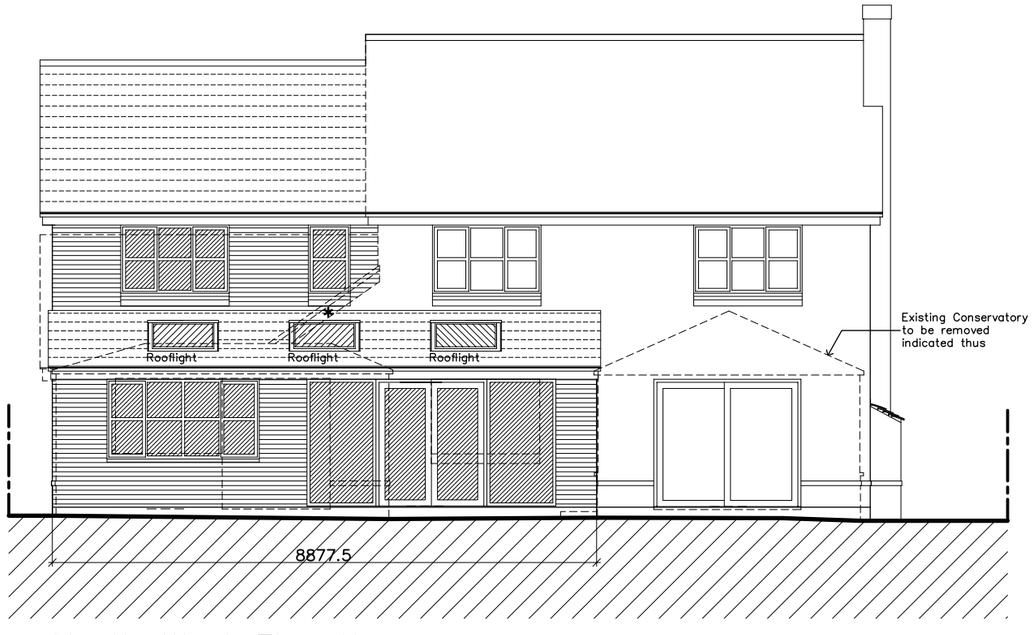

North West Elevation scale 1:50 @ A1 (1:100 @ A3)

Schedule of Materials

Walls	Facing bricks and Render to match existing
Doors & Windows	UPVC or Aluminium Double glazed
Roof	Profiled interlocking concrete tiles to match existing. UPVC fascia and soffits to match existing
R W Goods	UPVC to match existing

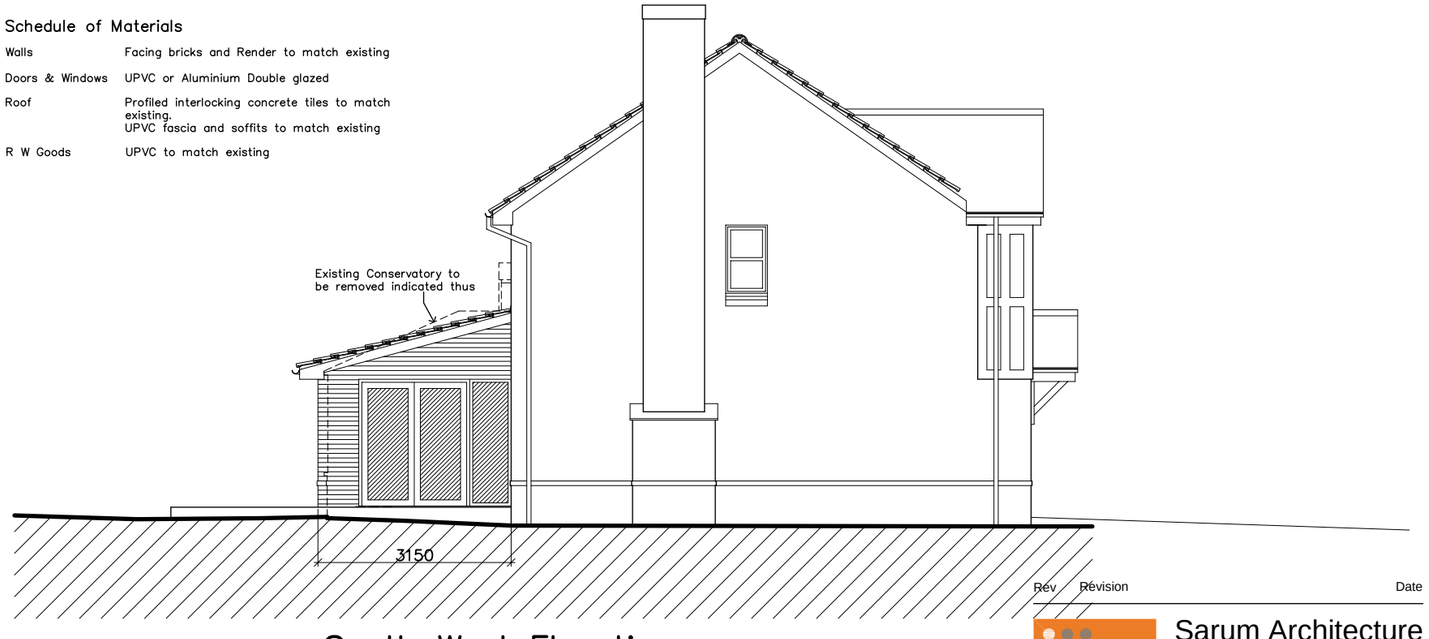

South West Elevation scale 1:50 @ A1 (1:100 @ A3)

Proposed Elevations for Proposed Extension and Alterations to 1 St. Albans Close, Salisbury

Rev	Revision	Date

Sarum Architecture
Bespoke Architectural Design

33 Old Meadows Walk,
Salisbury, Wiltshire, SP2 8PA

Website: www.sarumarchitecture.co.uk
Email: chris@sarumarchitecture.co.uk
Tel: 01722 238399 Mob: 07979 923861

Project: 1 St. Albans Close Salisbury

Drawing: Proposed Elevations

Client:

Drawing Scale: 1:50 (1:100 @ A3)

Drawing Number: 23/0383/102.A