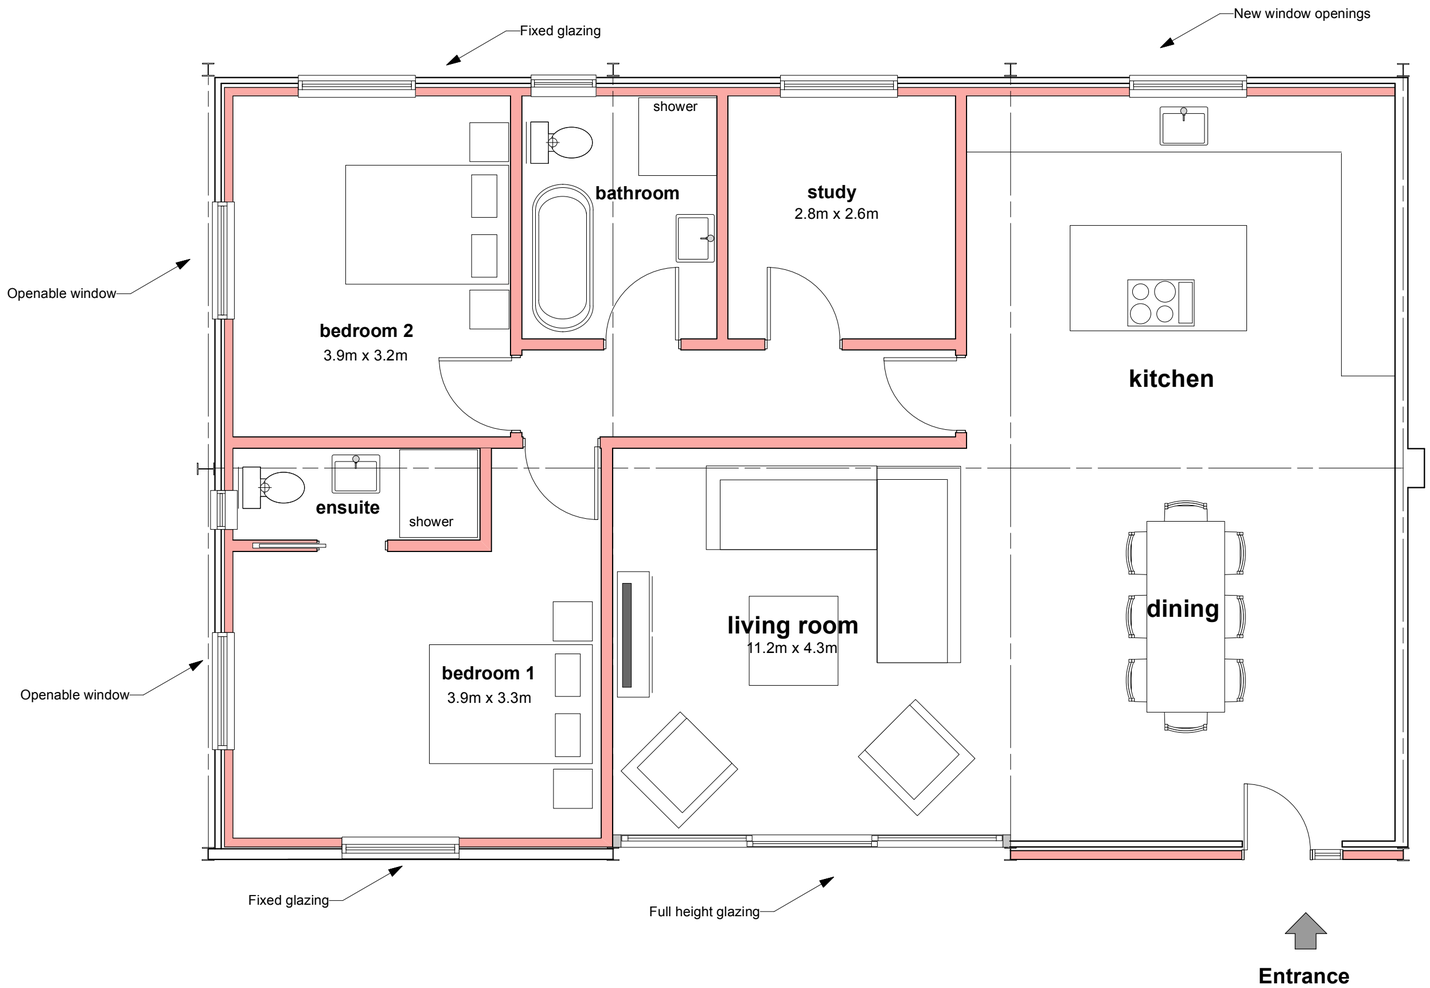


Proposed Floor Plans And Elevations Unit 2