




East Elevation 1:100

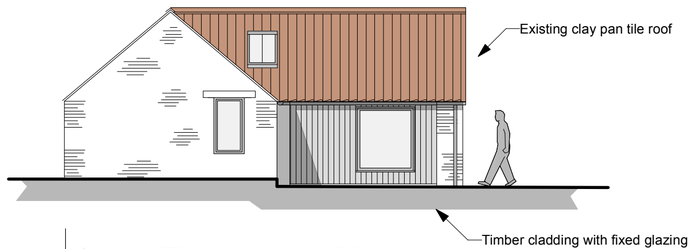

South Elevation 1:100

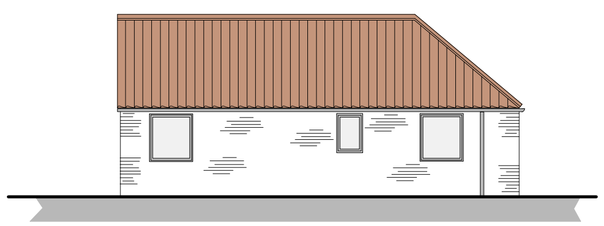


North Elevation 1:100

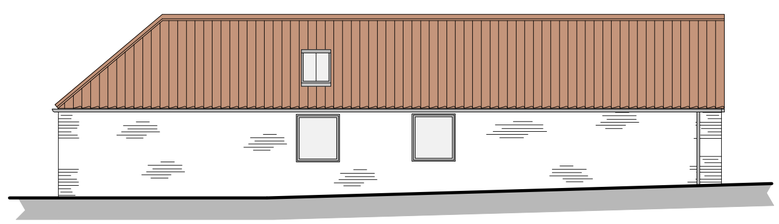

West Elevation 1:100

0 .5 1.0 2.0 3.0 4.0 5.0
1:100

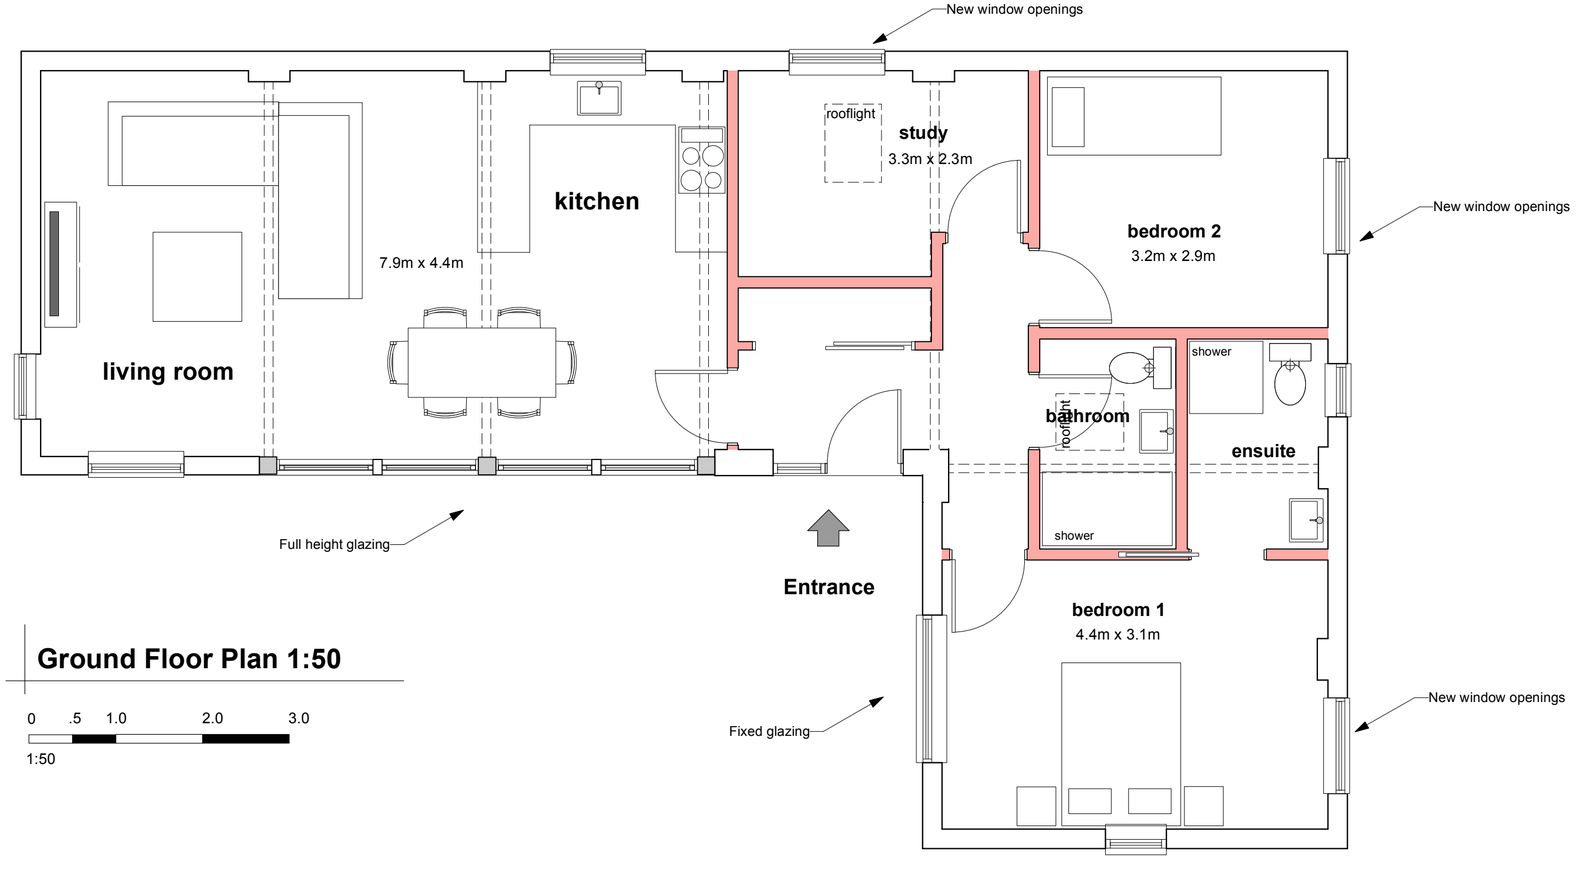

Ground Floor Plan 1:50

0 .5 1.0 2.0 3.0
1:50

Rev. A 5-12-23 Revised Plans & Elevations

Job Title

Proposed Barn Conversion
Hudds Mill Farm
Hudds Mill Lane
Edington

Drawing Title

Proposed Floor Plan
And Elevations Unit 1

Peter Withey
Architectural Designer
123 Clay Street Crockerton
Warminster Wiltshire BA12 8AG
Tele 01985 841111 e-mail witheydesign@btconnect.com

Scale 1:50 1:100@A2 Date: May 2023

Drawing No 1170/4A