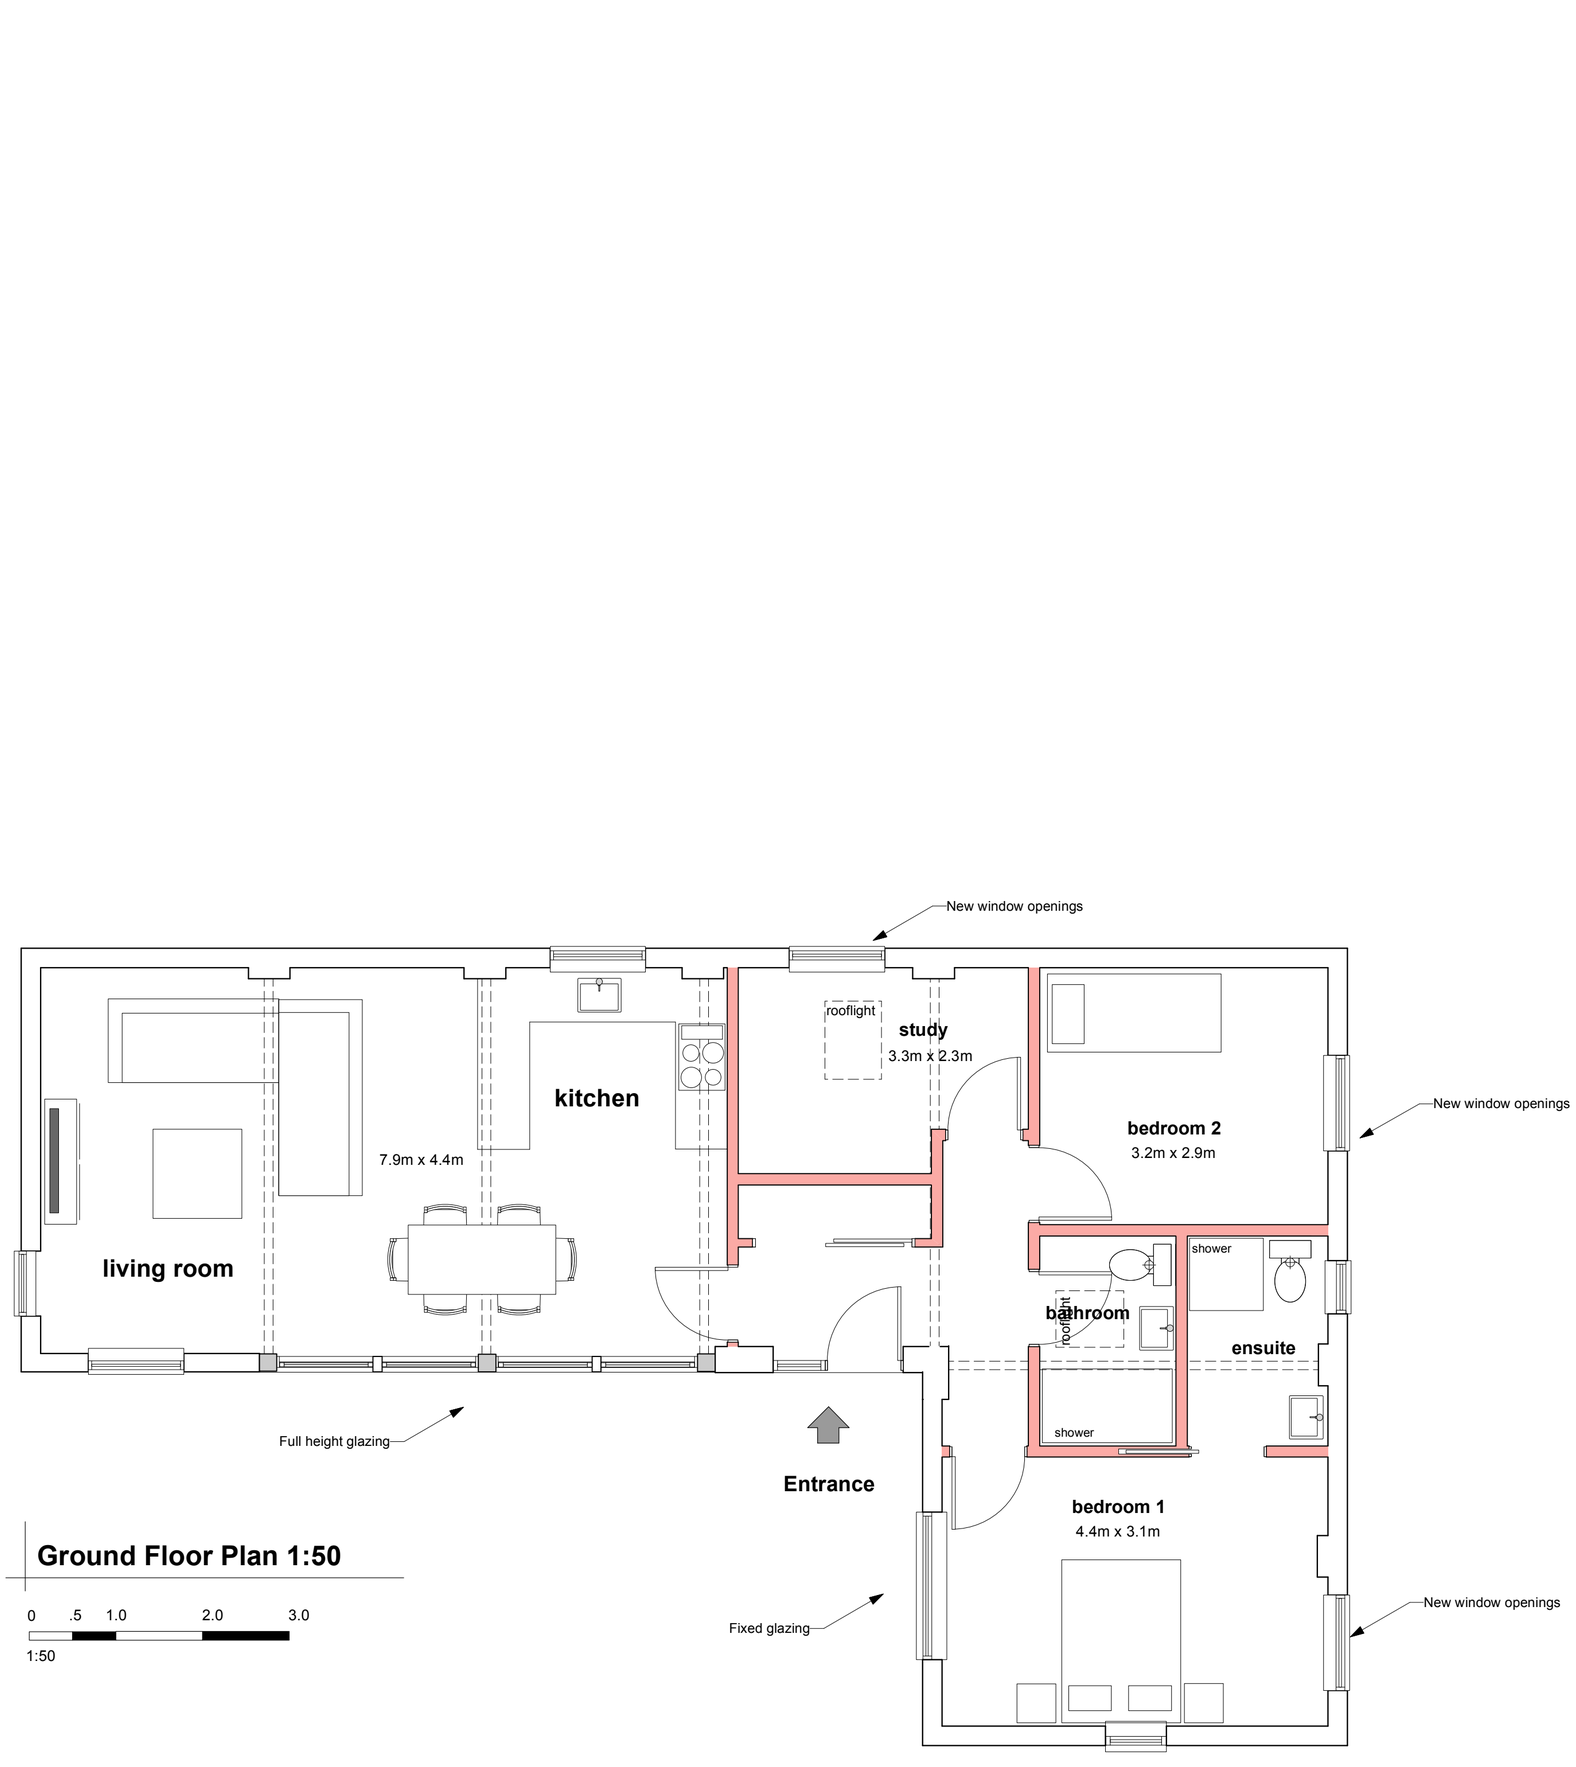


Ground Floor Plan 1:50

0 .5 1.0 2.0 3.0

1:50

Proposed Floor Plans And Elevations Unit 1