1. Thin Coat Stone Coloured Render - Colour Johnstone's render, Chime or similar.
2. Existing Plinths
3. Random rubble stone.
4. Tata Steel Trisomet profiled roof sheets - colour Ephyra or similar
5. Powder coated aluminium framed glazing, windows and doors - Colour RAL 7044 (Seidengrau) or similar.
6. Rooflight flush with adjacent roof covering.
7. Hardwood door.
8. Existing Steel posts
9. Zinc or aluminium gutters and downpipes

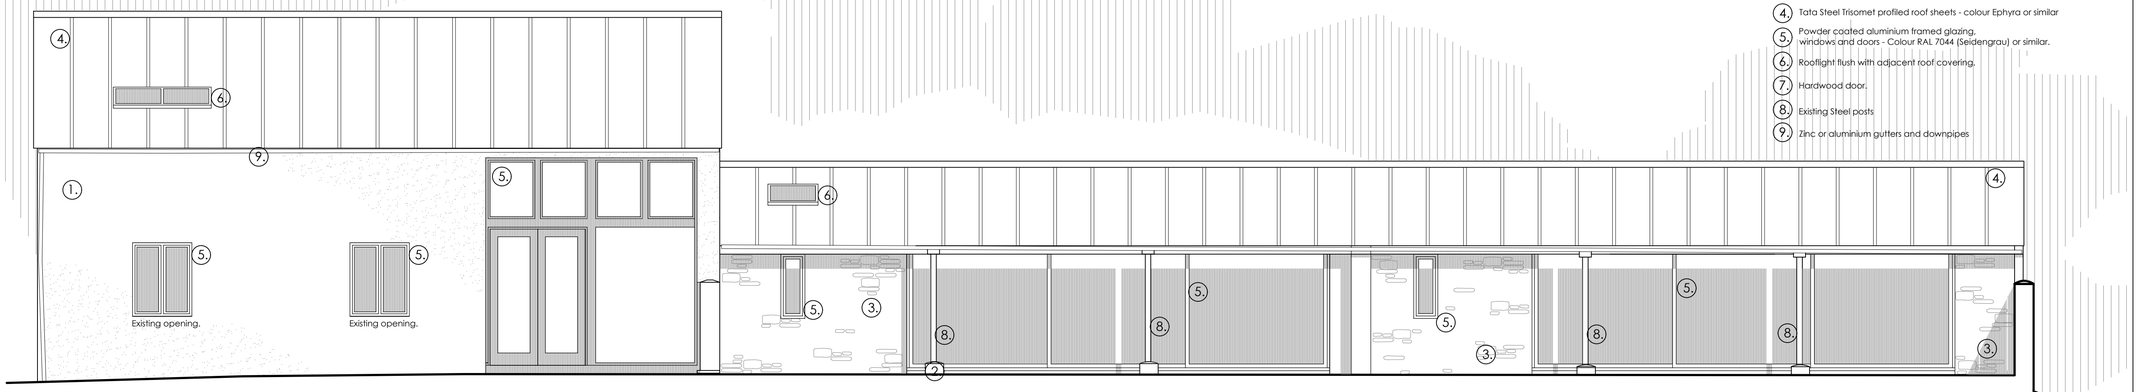

South Elevation.

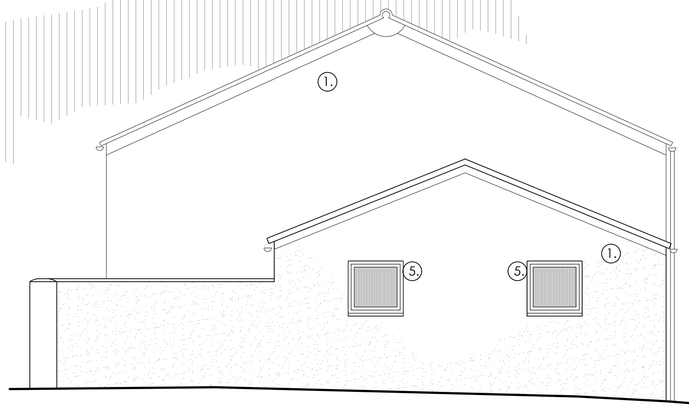

East Elevation.

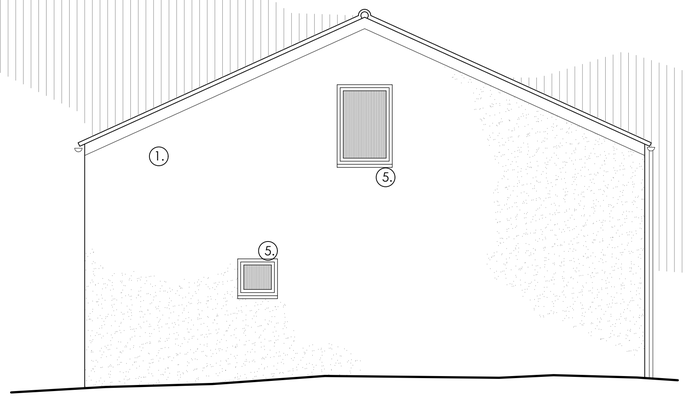

West Elevation.

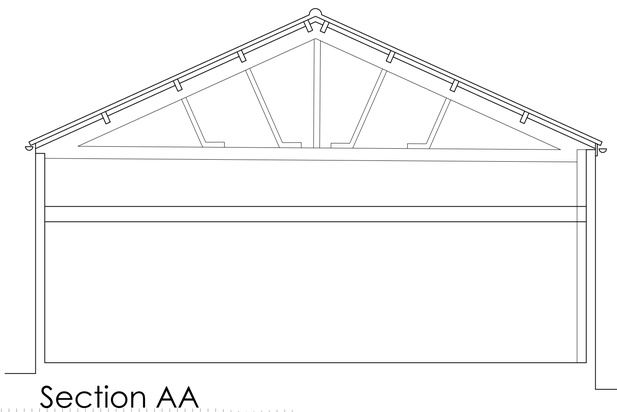

Section AA

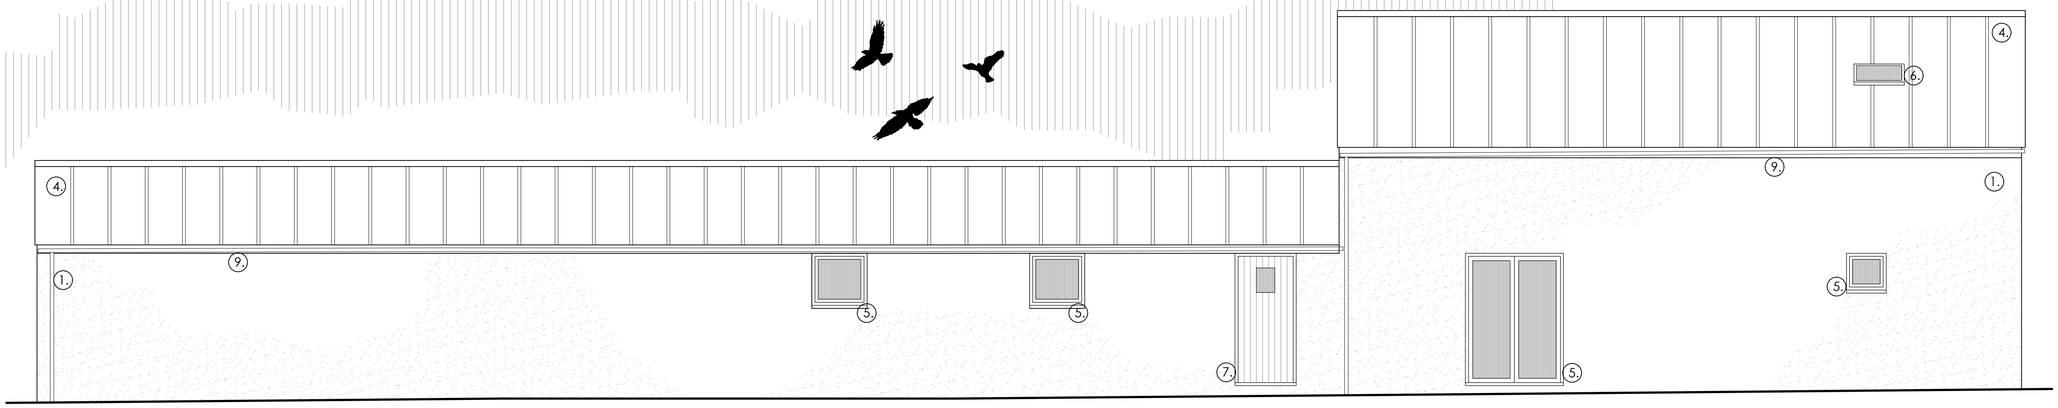

North Elevation.

mba
architecture ▪ design

martin blake associates
Office 184, 3 Edgar Buildings, Bath BA1 2FJ
tel 01225 42 89 77 - e-mail mba@mba-architecture.co.uk

FILENAME:

drawn by	checked by

	date	
	May 2023	
scale	drawing no.	revision
1:50@A1	650-P-02	E

© MARTIN BLAKE ASSOCIATES LIMITED
ALL DIMENSIONS TO BE CHECKED ON SITE BEFORE WORK COMMENCES. ANY DISCREPANCIES TO BE REPORTED TO THE ARCHITECT IMMEDIATELY

Revision

0m 1 2 3 4 5m

project title
Church Farm
Lower Seagry
SN15 5EP

drawing title
Proposed
Elevations

For Discussion.