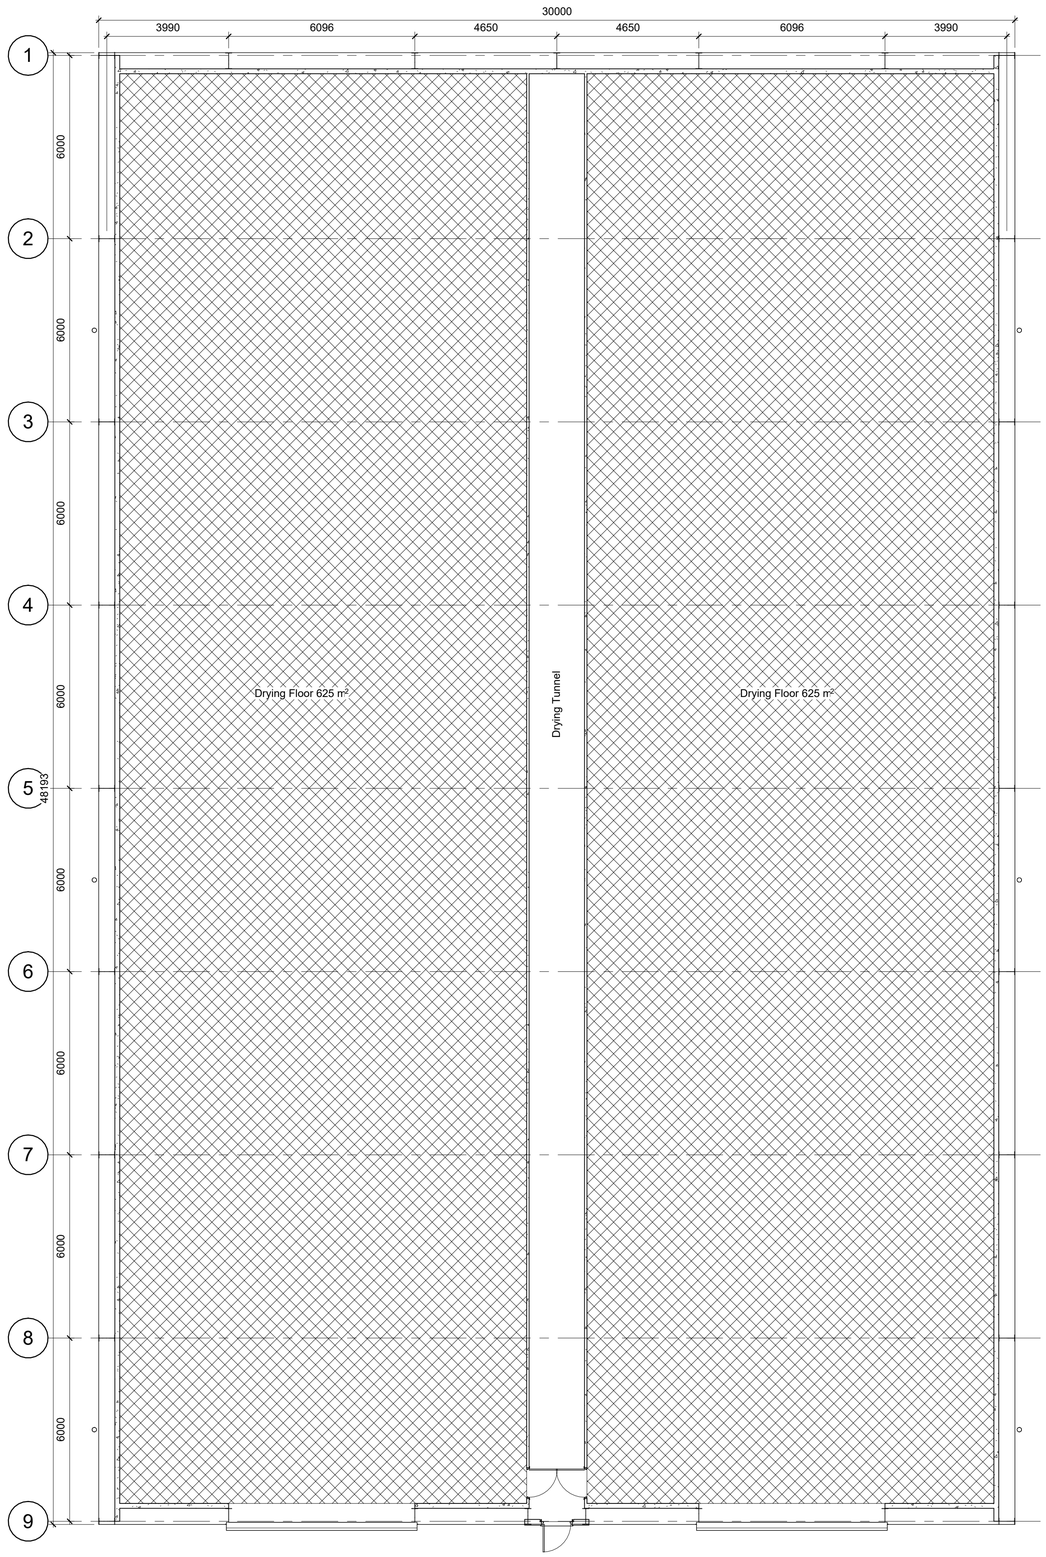

Level 1
1 : 100

0m 2m 4m 6m 8m 10m

VISUAL SCALE 1:100 @ A1

Rev No.	Revision Note.	Date	Drawn	Checked

Project number: 01977-02
Client: East Farm
Project: Grain Store 2
Title: Plan
Date: 23.11.23
Sheet: 01
Scale: 1 : 100
Drawn by: AW
Checked by: AW
Paper Size: A1

BOURNE VALLEY ASSOCIATES
ANDOVER LANE FARM
FABERSTOWN
ANDOVER
HAMPSHIRE
SP11 9PE
Tel: 01264 850159
Email: info@bournevalley.co.uk