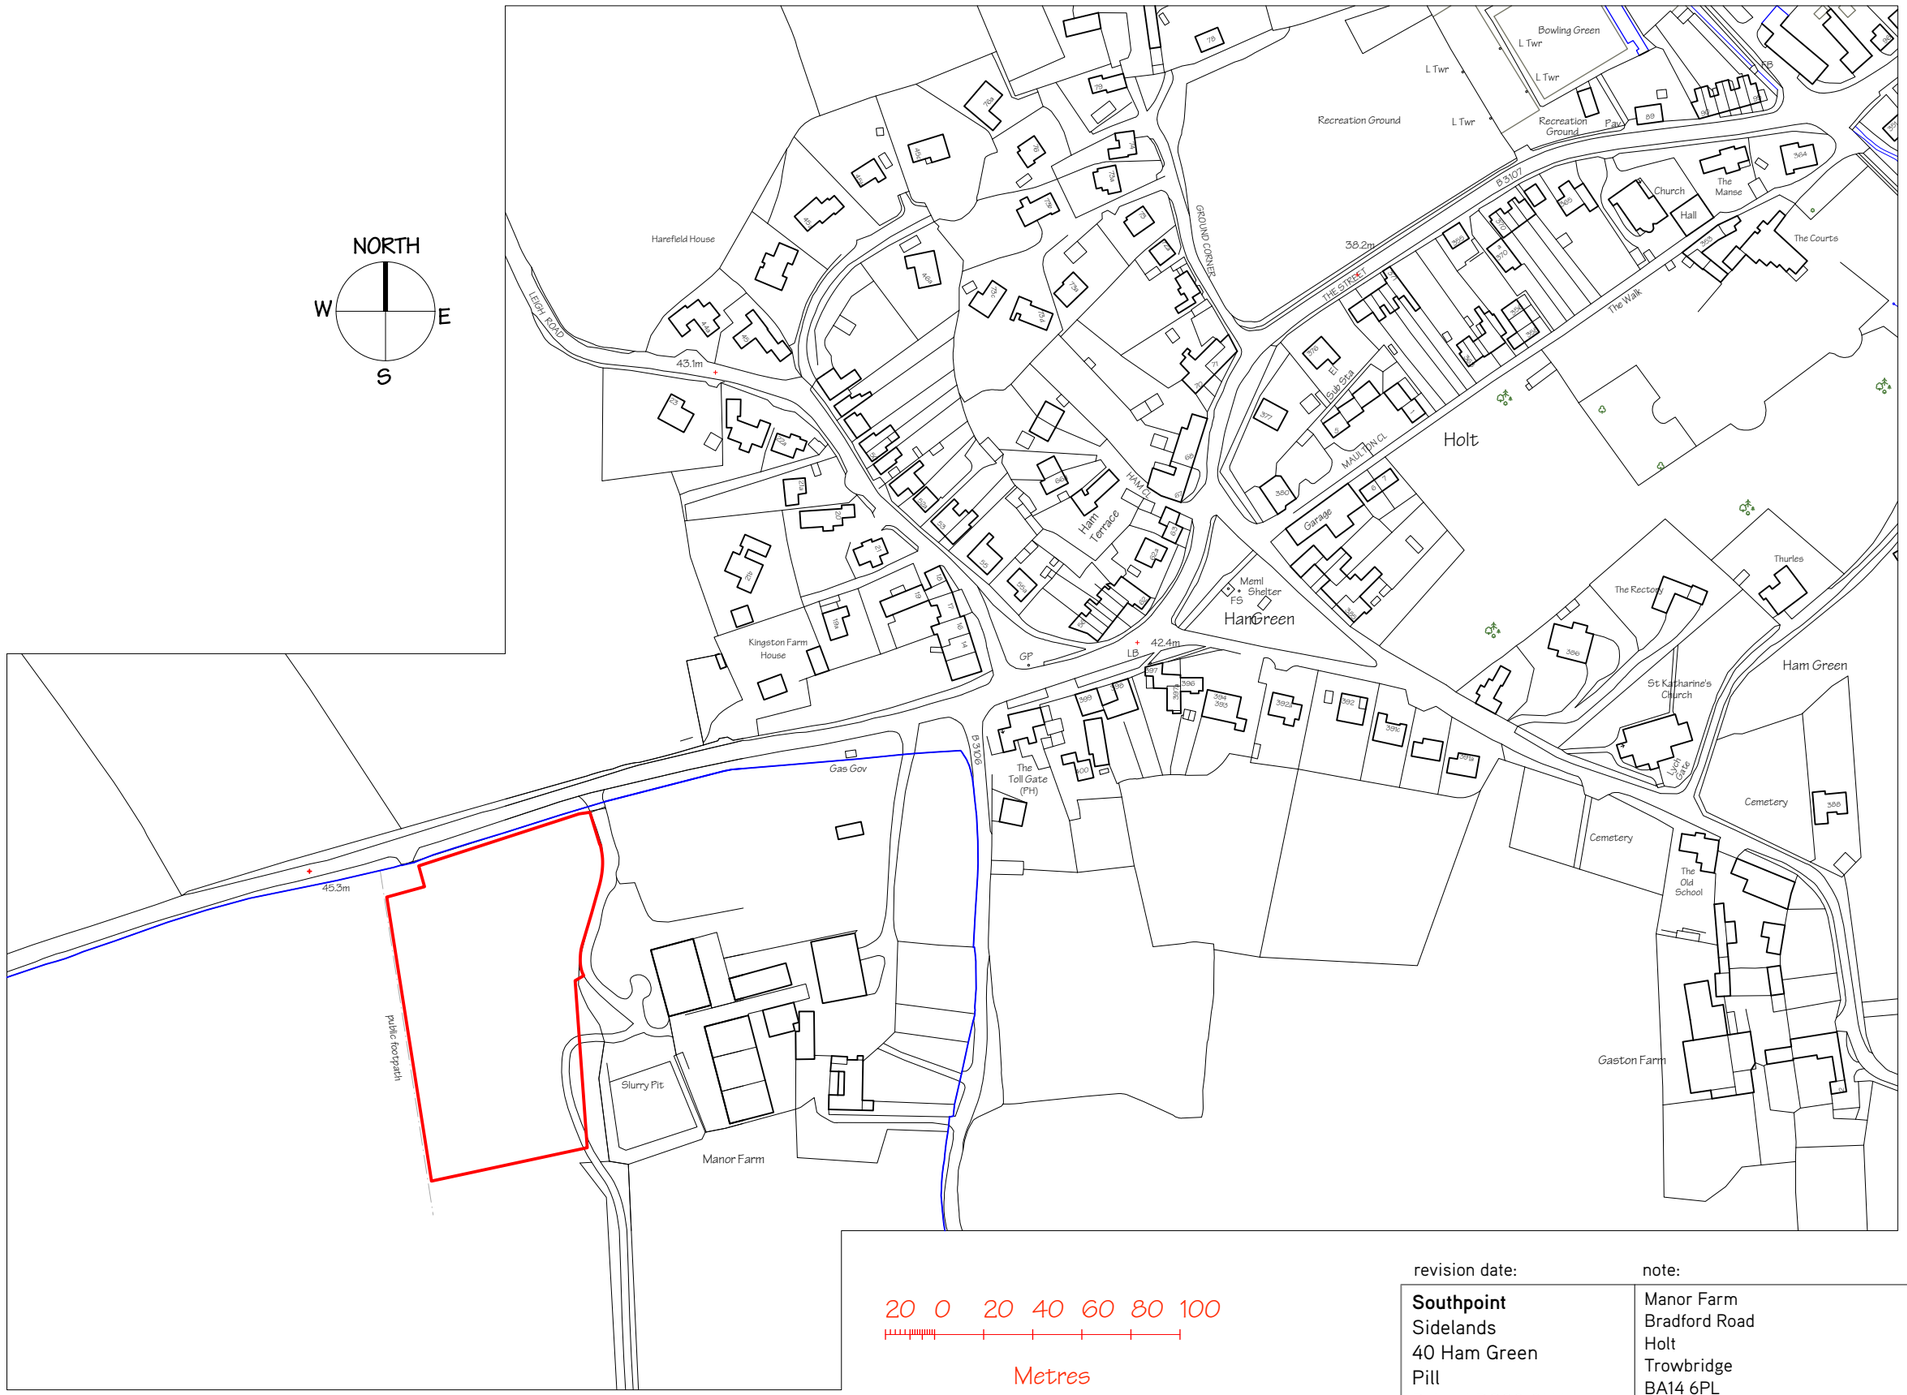


20 0 20 40 60 80 100

Metres

©Crown copyright and database rights 2022 OS 100035409
Reproduction in whole or in part is prohibited
without the permission of Ordnance Survey.

revision date:

note:

Southpoint
Sidelands
40 Ham Green
Pill
Bristol BS20 0HA

01275 218053
mail@southpoint.co.uk
www.southpoint.co.uk

Manor Farm
Bradford Road
Holt
Trowbridge
BA14 6PL

Location Plan

drawing number **311.S10**

revision **-**

scale **1:2500**

date **14/04/2022**

status of drawing **Survey**

This drawing © Southpoint 2021

Responsibility is not accepted for errors made by others in scaling from this drawing. All construction information should be taken from figured dimensions only. All dimensions to be checked on site. Notify architect of any discrepancies.