


C:\Users\OliviaHennessy\Evoke Transport\Evoke Projects - Documents\2021\R-21-0181 The Forty, Cricklade\50 Drawings\51 AutoCAD\R-21-0181-001.B.dwg

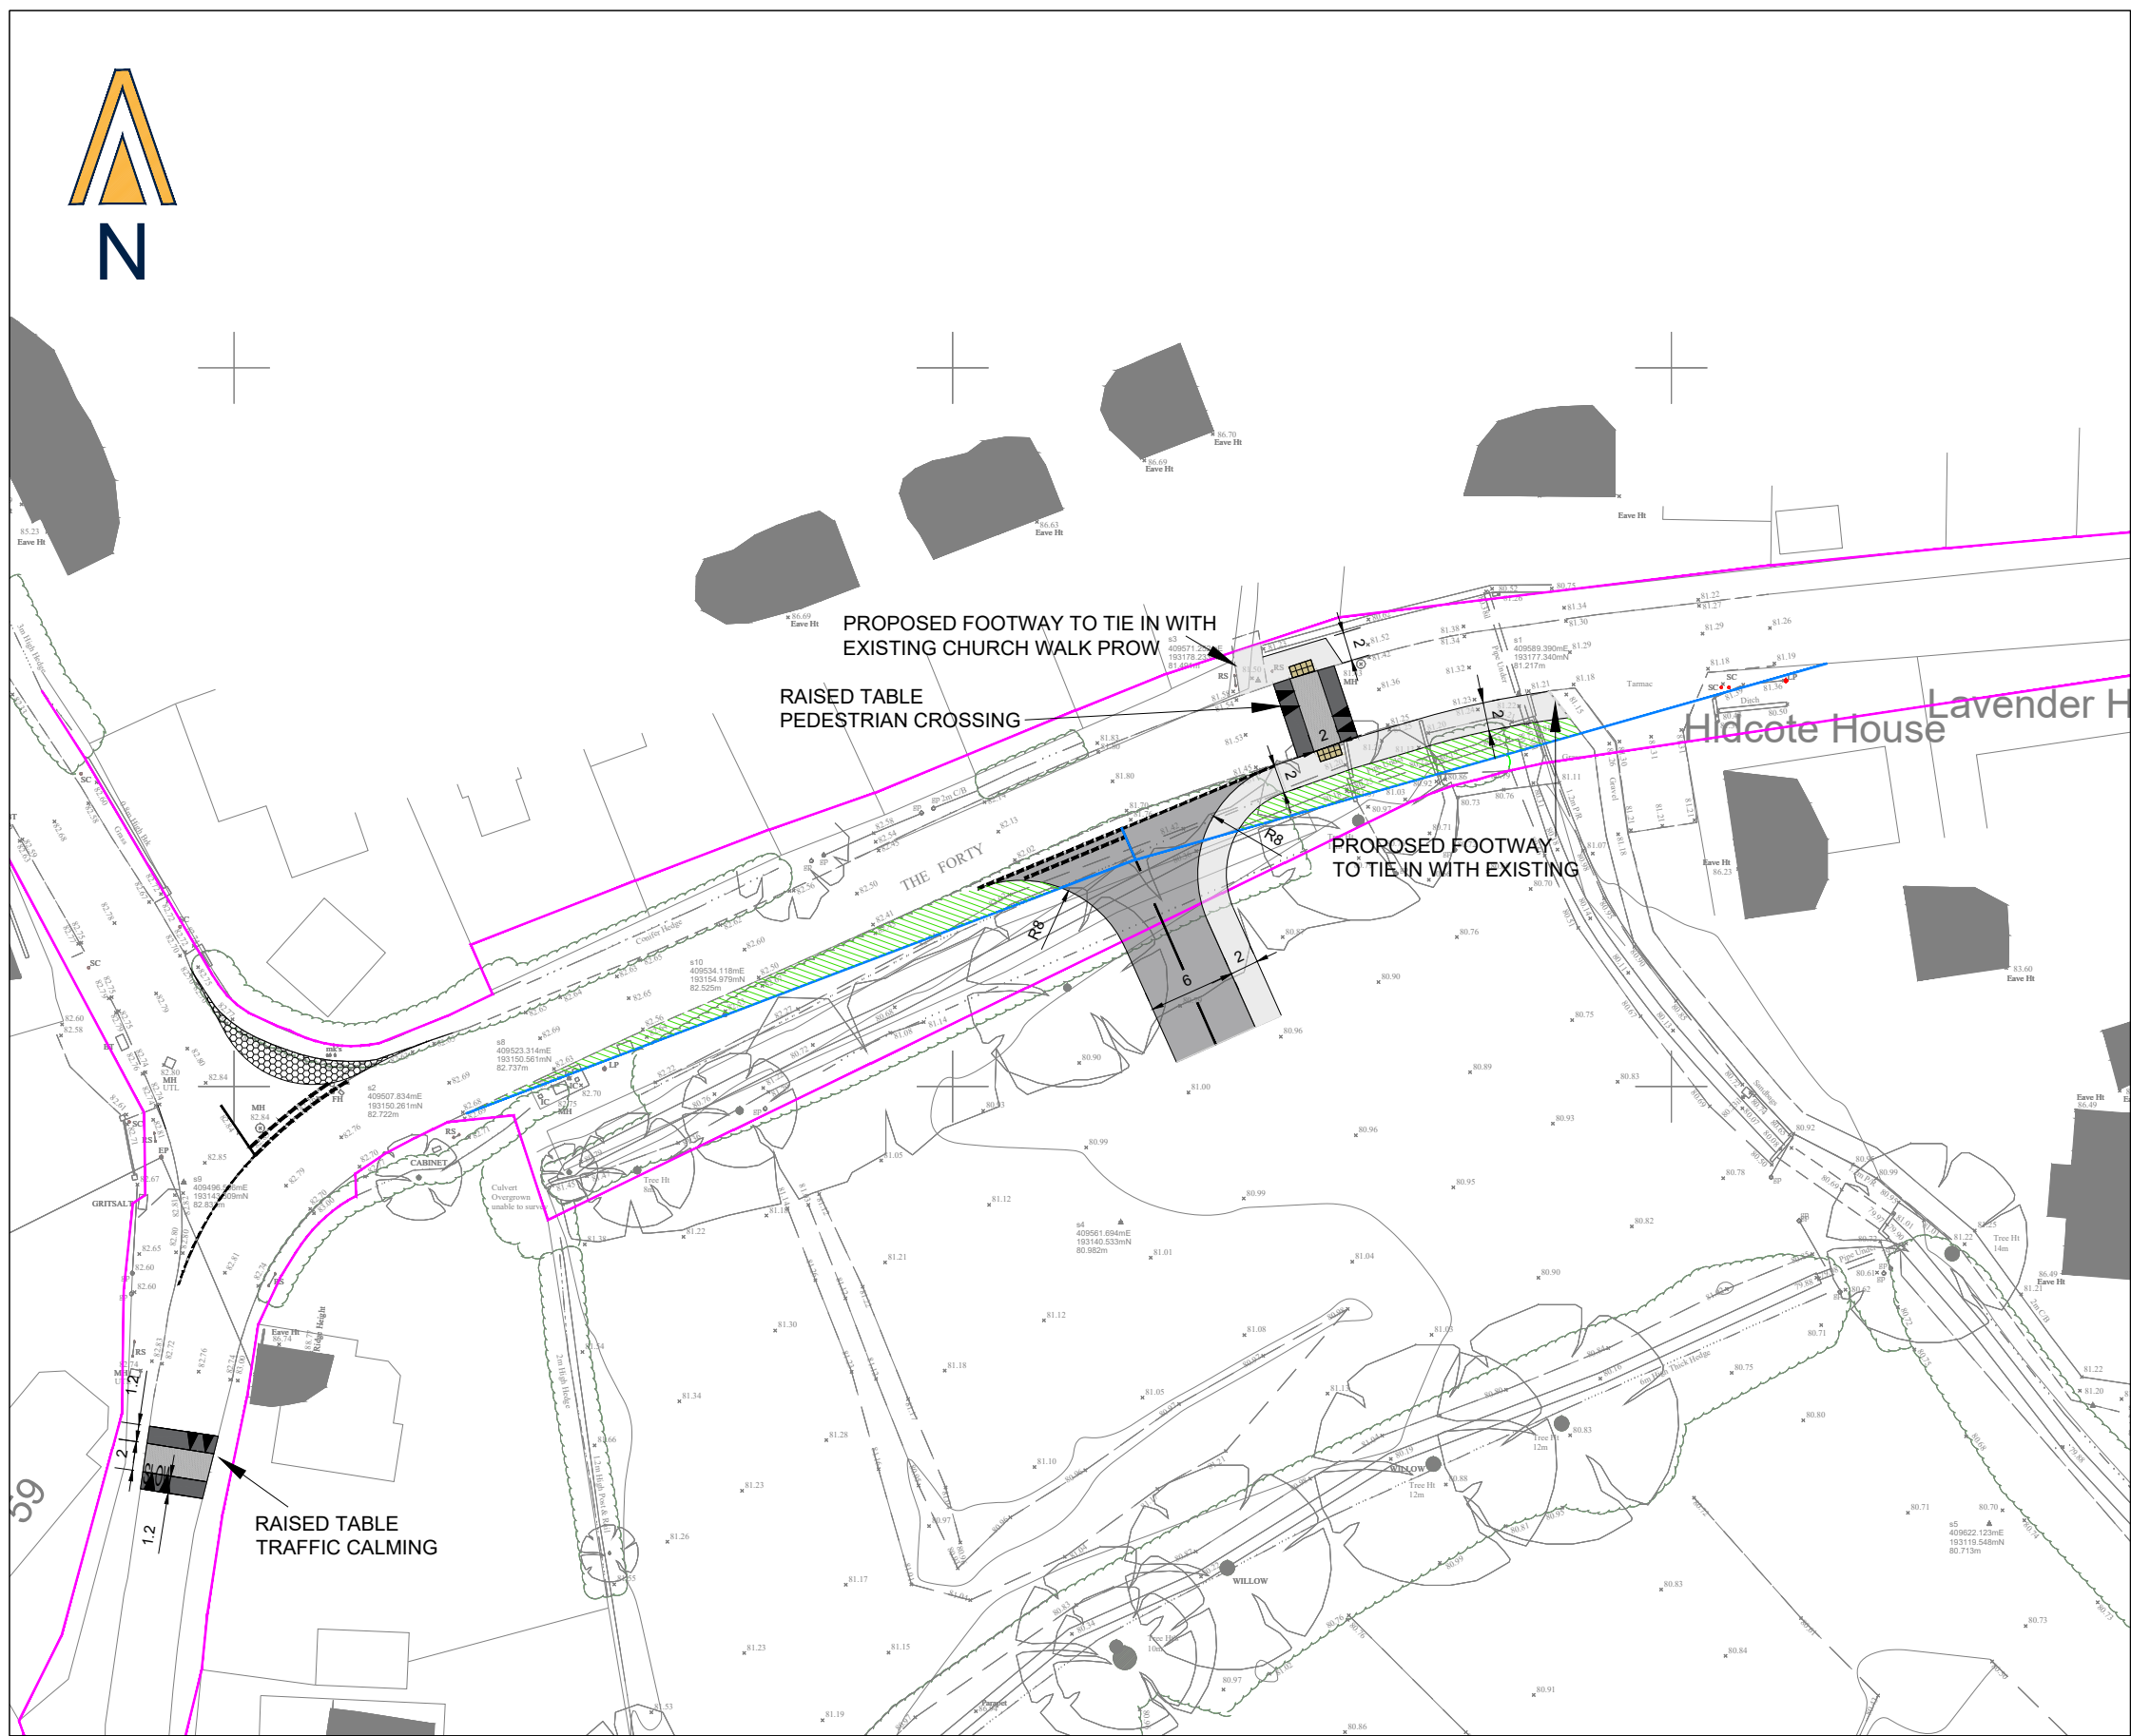

NOTES

- DO NOT SCALE FROM THIS DRAWING. WORK FROM FIGURED DIMENSIONS ONLY.
- EVOKE TRANSPORT PLANNING CONSULTANTS LIMITED ACCEPTS NO RESPONSIBILITY FOR THE ACCURACY OF THIRD PARTY INFORMATION - THIS MUST BE TREATED AS INDICATIVE ONLY.

KEY

- Proposed Carriageway
- Proposed Footway
- Proposed Tactile Paving
- 2.4m x 50m Visibility Splay
- Vegetation to be Regularly Maintained by Wiltshire Council
- Extent of Public Highway
- Overrun Area



C	SCALE BAR ADDED	OH	OH	11.12.23
B	UPDATED FOLLOWING CLIENT FEEDBACK	TW	DF	03.11.23
A	UPDATED FOLLOWING CLIENT FEEDBACK	BW	DF	10.08.23
-	FIRST ISSUE	RH	DF	22.06.23
Rev	Amendment	Drn	App	Date

Reproduced from Ordnance Survey digital data with the permission of the Controller of His Majesty's Stationery Office, Crown copyright (License number 100061842).

Drawn by	TW	Approved by	DF	Date	11.12.23
Scale	1:500 @ A3	Job No	R-21-0181		
Drawing No	R-21-0181-GA-001	Rev	C		



Evoke Transport Consultants Limited
R+ Building
2 Blagrove Street
Reading, RG1 1AZ

Telephone: 01183 800 182
E: info@evoketransport.co.uk
W: www.evoketransport.co.uk

Project Name	THE FORTY CRICKLADE
Drawing Title	SITE ACCESS GENERAL ARRANGEMENT

Client	HANNICK HOMES
--------	---------------