

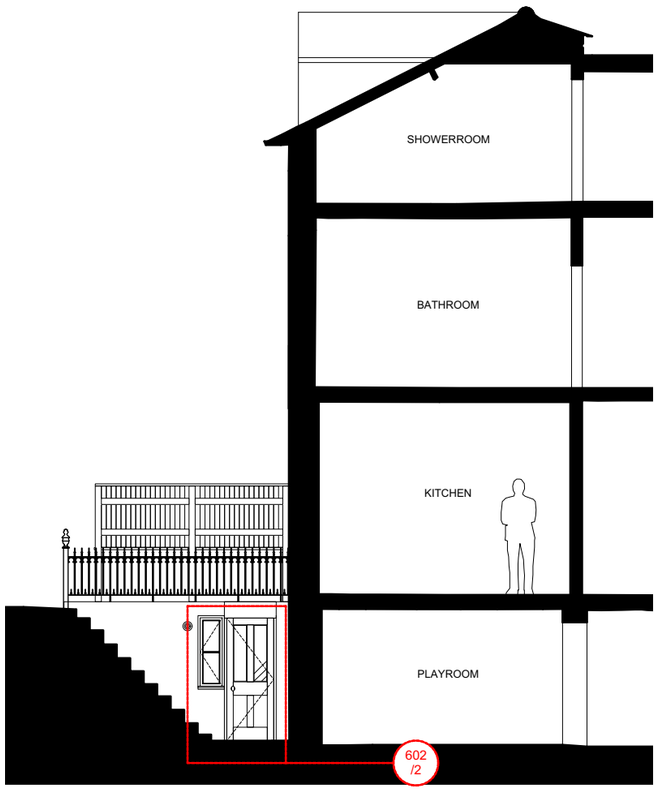


1 PROPOSED SIDE ELE
SCALE 1:100@A3


0 1m 2 3 4 5m

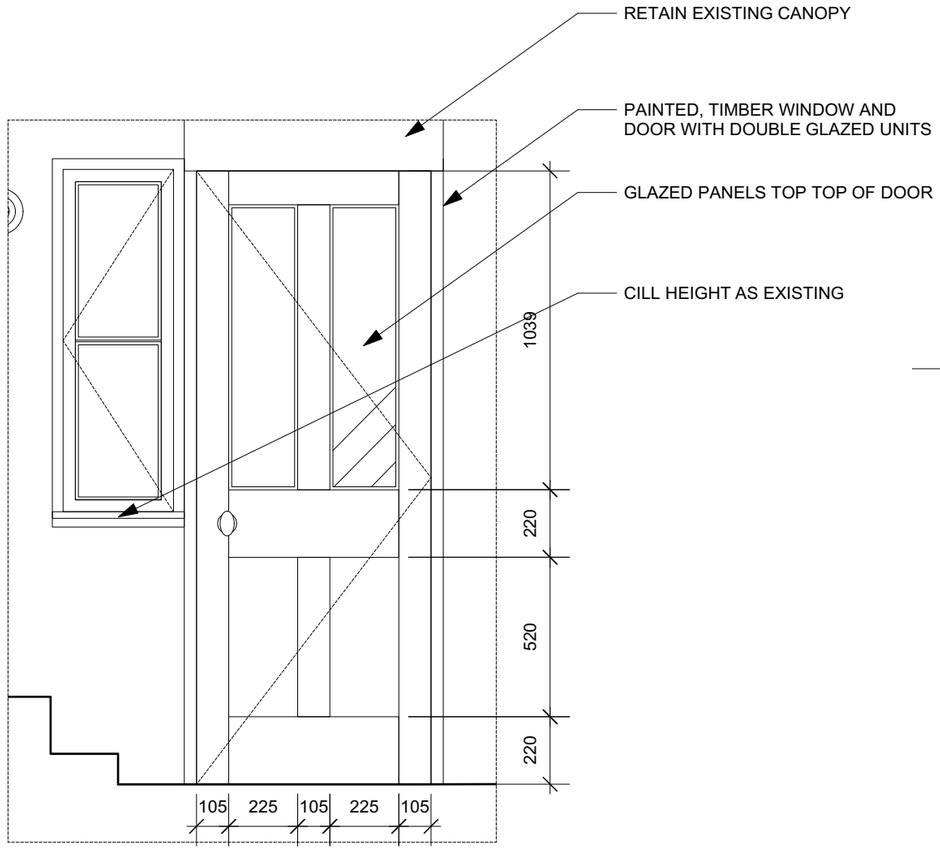

2 PROP LGF GLAZING ELE
SCALE 1:20@A3

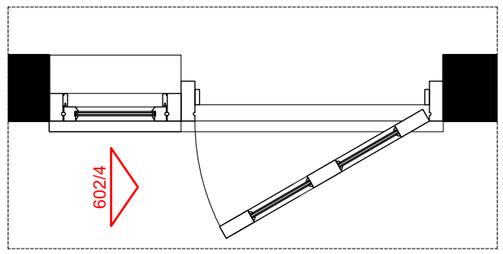

3 PROP LGF GLAZING PLAN
SCALE 1:20@A3

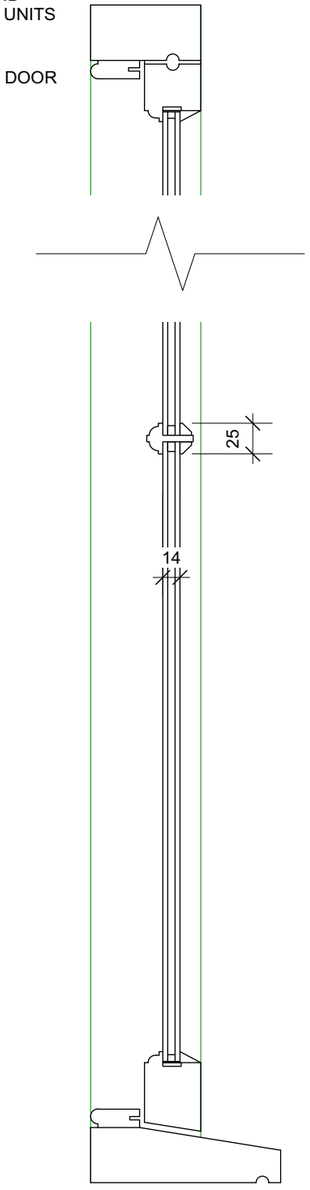

4 PROP LGF GLAZING SECTION
SCALE 1:5@A3

REV: -

NOTES:
DO NOT SCALE OFF THIS DRAWING
ALL DIMENSIONS TO BE CHECKED ON SITE

0 100 300 500 700 900 1m 2 3

0 100 200 300 400 500 600 700 800 900 1m

POB. ARCHITECTS
WWW.PICKOURBRAINS.CO.UK

PROJECT NAME: **25 ST MARGARETS STREET**
PROJECT NUMBER: **218**
CLIENT: **WILTSHIRE**

DRAWING TITLE: **LGF GLAZING DETAILS**
DRAWING NO: **602**
SCALE: **1:100/20/5@A3** DATE: **DEC 2023**