


1 EXISTING REAR ELEVATION (PART)
SCALE 1:50@A3

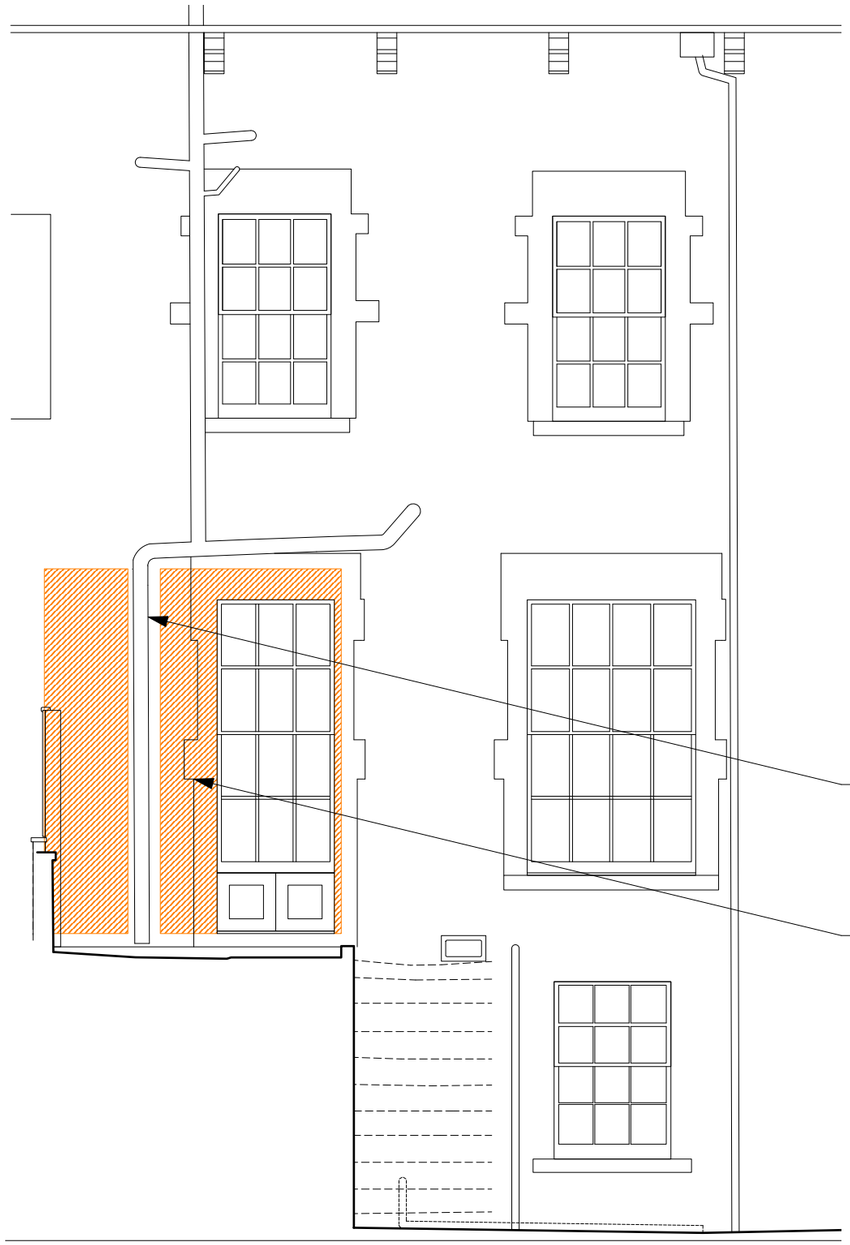

REMOVE BOXING OUT AROUND EXISTING SOIL PIPE

PAINTED STONE WORK TO BE SANDBLASTED TO REMOVE PAINT. LOCALLY MAKE GOOD POINTING IN LIME MORTAR TO MATCH EXISTING WHERE REQUIRED (HATCHED AREA DENOTES EXTENT OF PAINT TO BE REMOVED)

2 PROPOSED REAR ELEVATION (PART)
SCALE 1:50@A3





3 EXISTING PAINTED REAR ELEVATION
SCALE NTS@A3

REV:

NOTES:
DO NOT SCALE OFF THIS DRAWING
ALL DIMENSIONS TO BE CHECKED ON SITE

0 1m 2 3 4 5m

POB. ARCHITECTS
WWW.PICKOURBRAINS.CO.UK

PROJECT NAME: **25 ST MARGARETS STREET**
PROJECT NUMBER: **218**
CLIENT: **WILTSHIRE**

DRAWING TITLE: **REAR ELEVATION PAINT REMOVAL**
DRAWING NO: **406**
SCALE: **1:50@A3** DATE: **DEC 2023**