

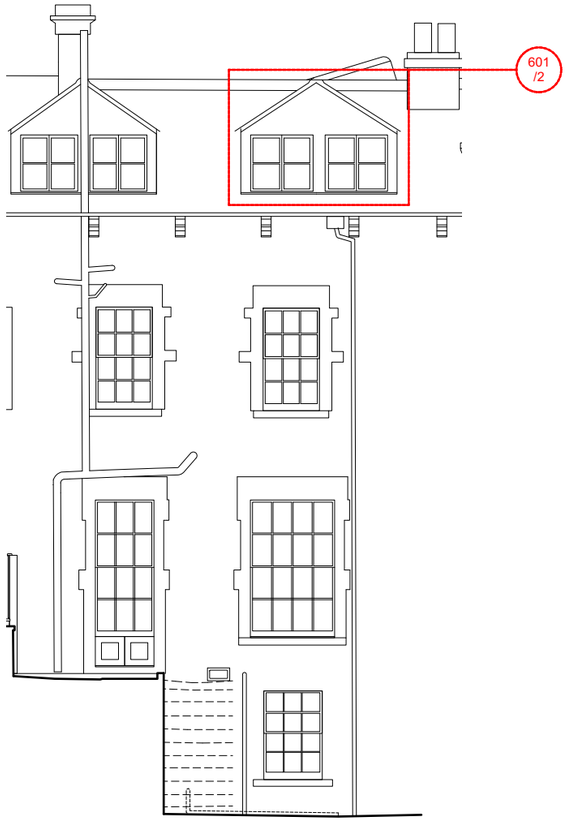


1 PROPOSED REAR ELE
SCALE 1:100@A3

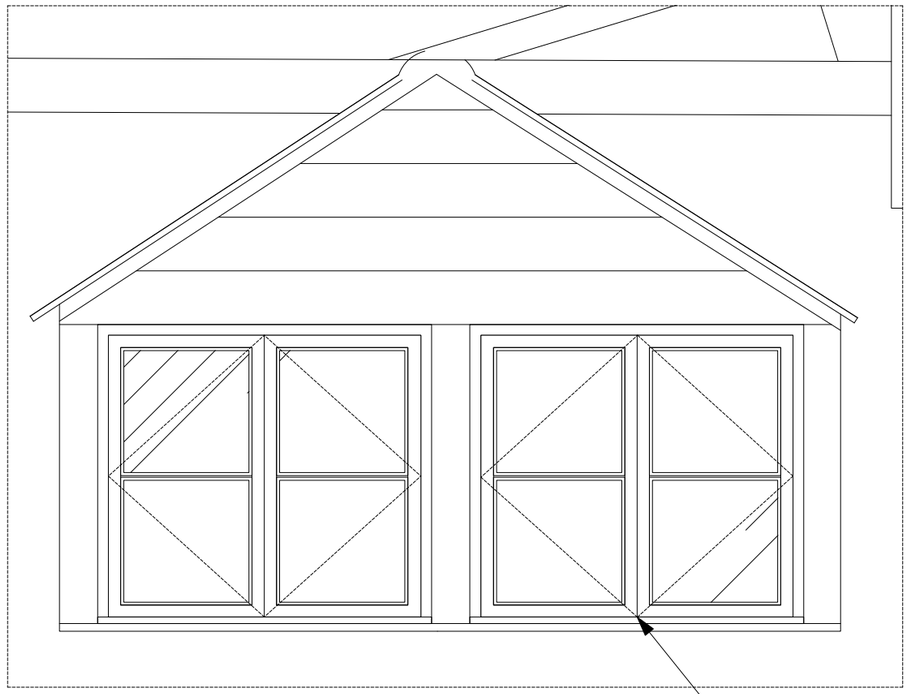


2 PROPOSED LOFT WINDOWS ELEVATION
SCALE 1:20@A3

PAINTED, TIMBER FRAMED WINDOWS WITH DOUBLE GLAZED UNITS TO MATCH ADJACENT DORMER

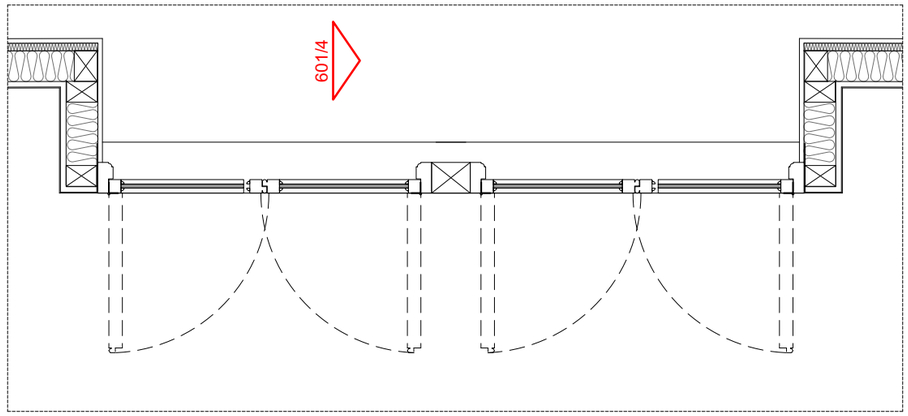

3 PROPOSED LOFT WINDOWS PLAN
SCALE 1:20@A3

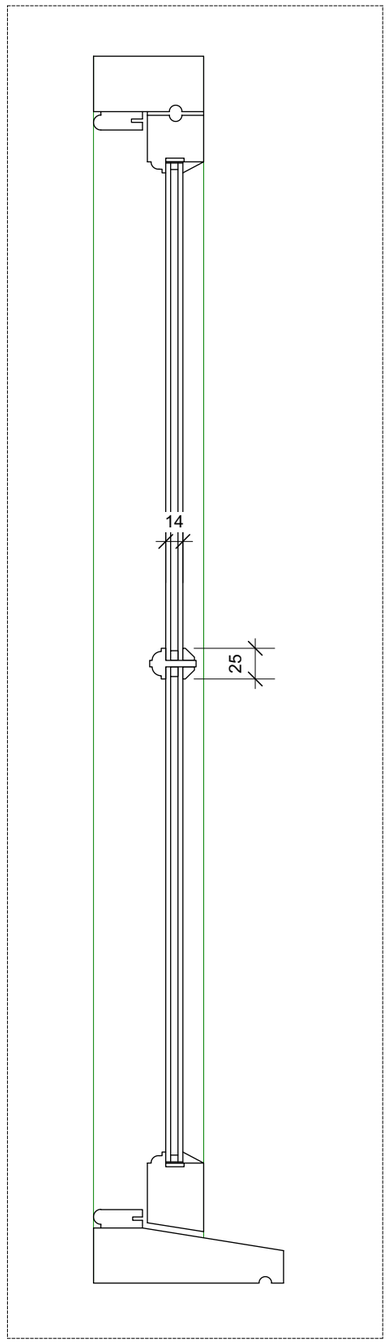

4 PROP LOFT WINDOWS SECTION
SCALE 1:5@A3

REV: A - 05.12.23

NOTES:
DO NOT SCALE OFF THIS DRAWING
ALL DIMENSIONS TO BE CHECKED ON SITE

0 100 300 500 700 900 1m 2 3

0 100 200 300 400 500 600 700 800 900 1m

POB. ARCHITECTS
WWW.PICKOURBRAINS.CO.UK

PROJECT NAME: **25 ST MARGARETS STREET**
PROJECT NUMBER: **218**
CLIENT: **WILTSHIRE**

DRAWING TITLE: **LOFT WINDOW DETAILS**
DRAWING NO: **601**
SCALE: **1:100/20@A3** DATE: **SEPT 2023**