

Note
This Drawing Has Been Prepared To Obtain Planning Concent Only. It Is not To Be Used For Construction Purposes.

All Dimensions approximated These Plans Can Be Scaled For Planning Purposes Only

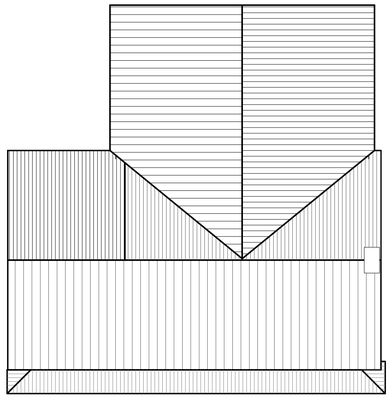

Proposed Roof Plan

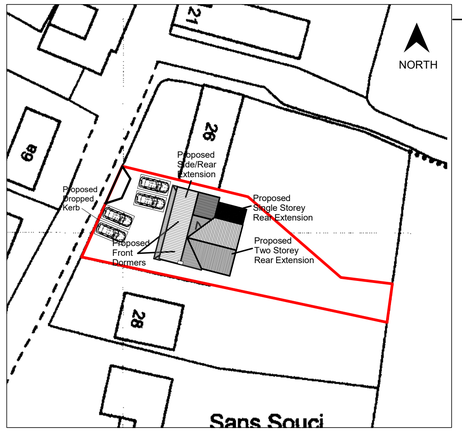


BLOCK PLAN SCALE 1:500

Metres

0 5 10 15 20 25 30 35 40 45 50

SCALE 1:500

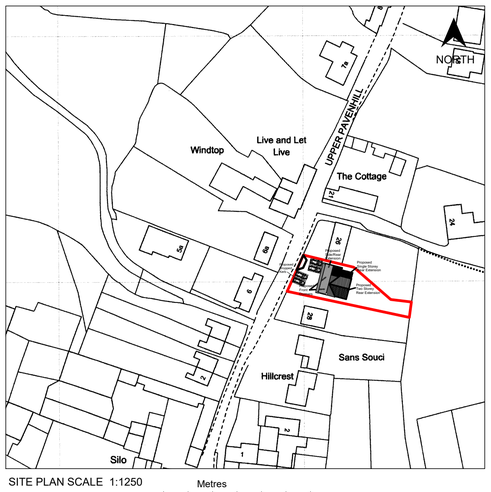

SITE PLAN SCALE 1:1250

Metres

0 20 40 60

SCALE 1:1250

Licence number 100019980
Grid 407776 E 187719 N




Existing Front Elevation

Metres

0 1 2 3 4 5 6 7 8


SCALE 1:100

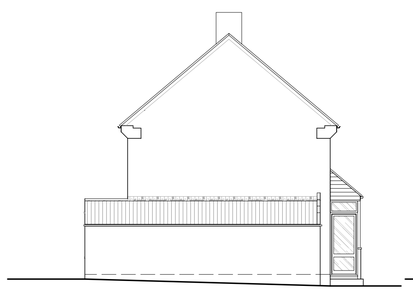


Existing Side Elevation




Existing Rear Elevation

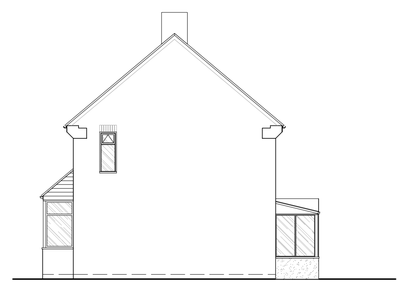


Existing Side Elevation

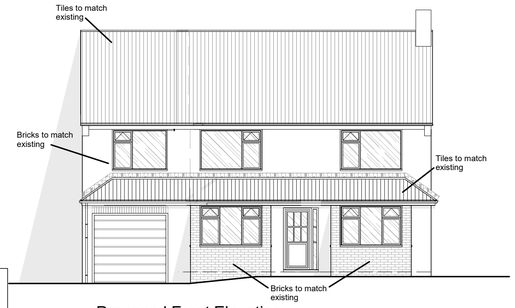


Proposed Front Elevation

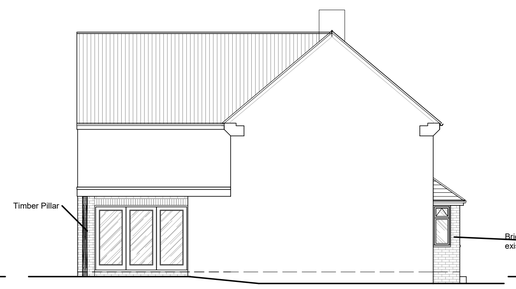


Proposed Side Elevation

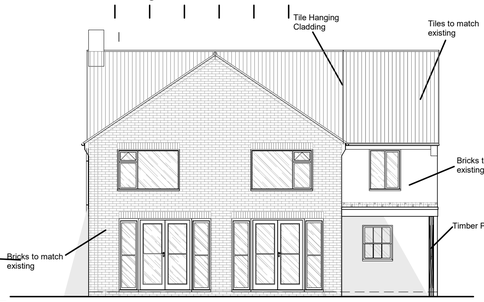

Proposed Rear Elevation

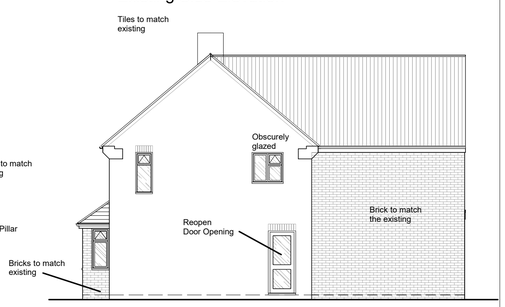

Proposed Side Elevation

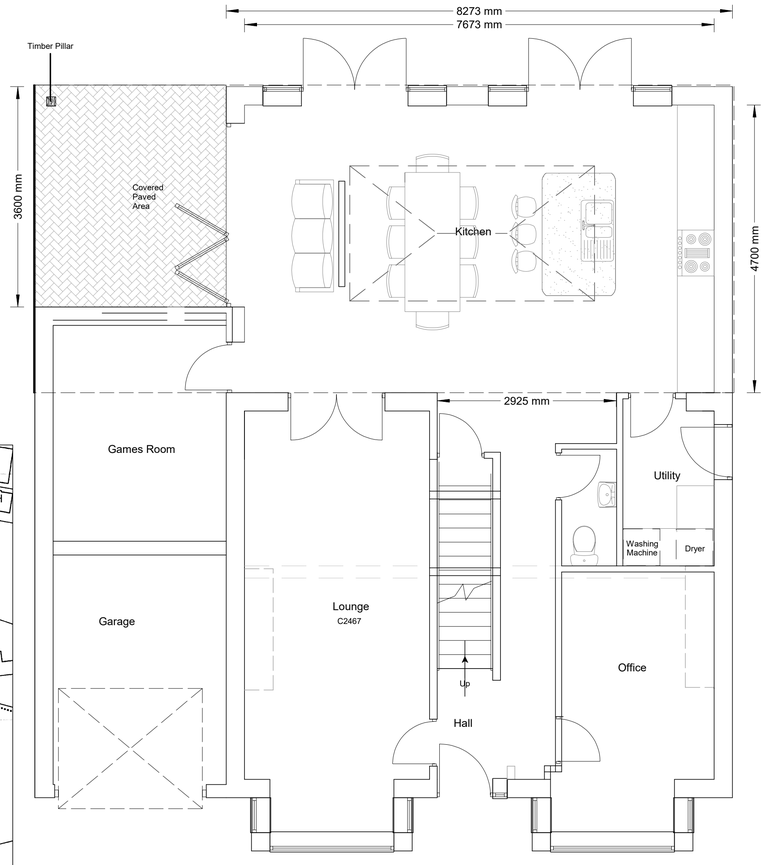


Proposed Grd Floor


Metres

0 1 2 3 4 5


SCALE 1:50

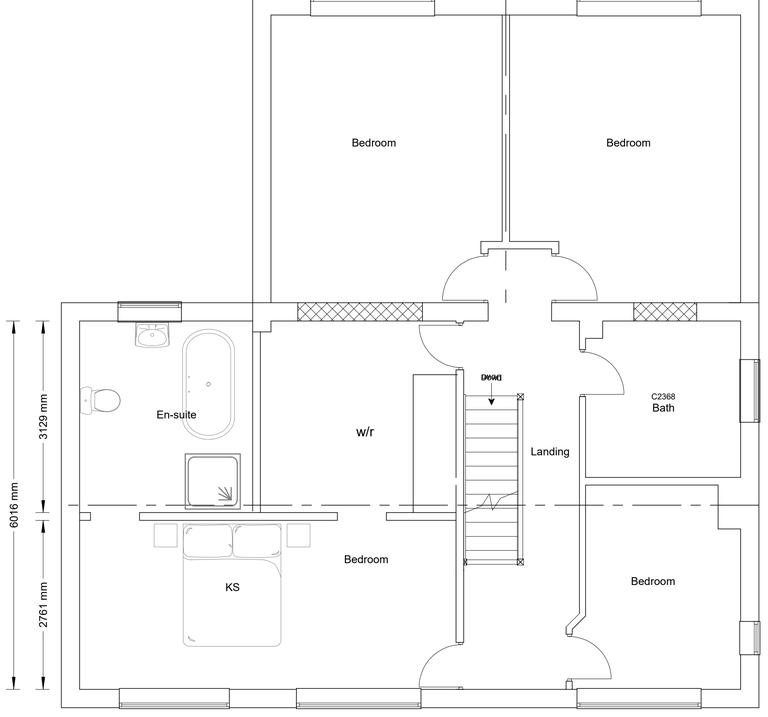

Proposed 1st Floor

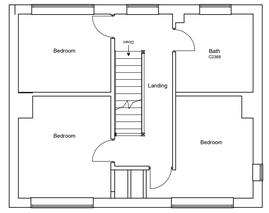

Existing 1st Floor

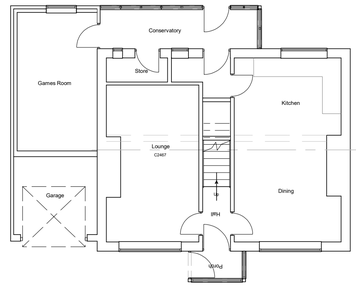

Existing Grd Floor

Metres

0 1 2 3 4 5 6 7 8

SCALE 1:100

FSC

FS CONSULTANCY
12 Darcey Close,
Grange Park,
Swindon,
Wilts SN5 6DZ

TEL. 07773 164721

CLIENT
Mr & Mrs P Fisher

TITLE
Erection of two storey side, single storey rear extension, rear dormer and dropped kerb
27 Upper Pavenhill, Purton, Swindon, Wilts. SN5 4DQ

SIZE	CAGE CODE	DWG NO	REV
A1		001 08/12/2023	1:1

SCALE 1:1250/1:500/1:100/ 1:50 SHEET 1:1