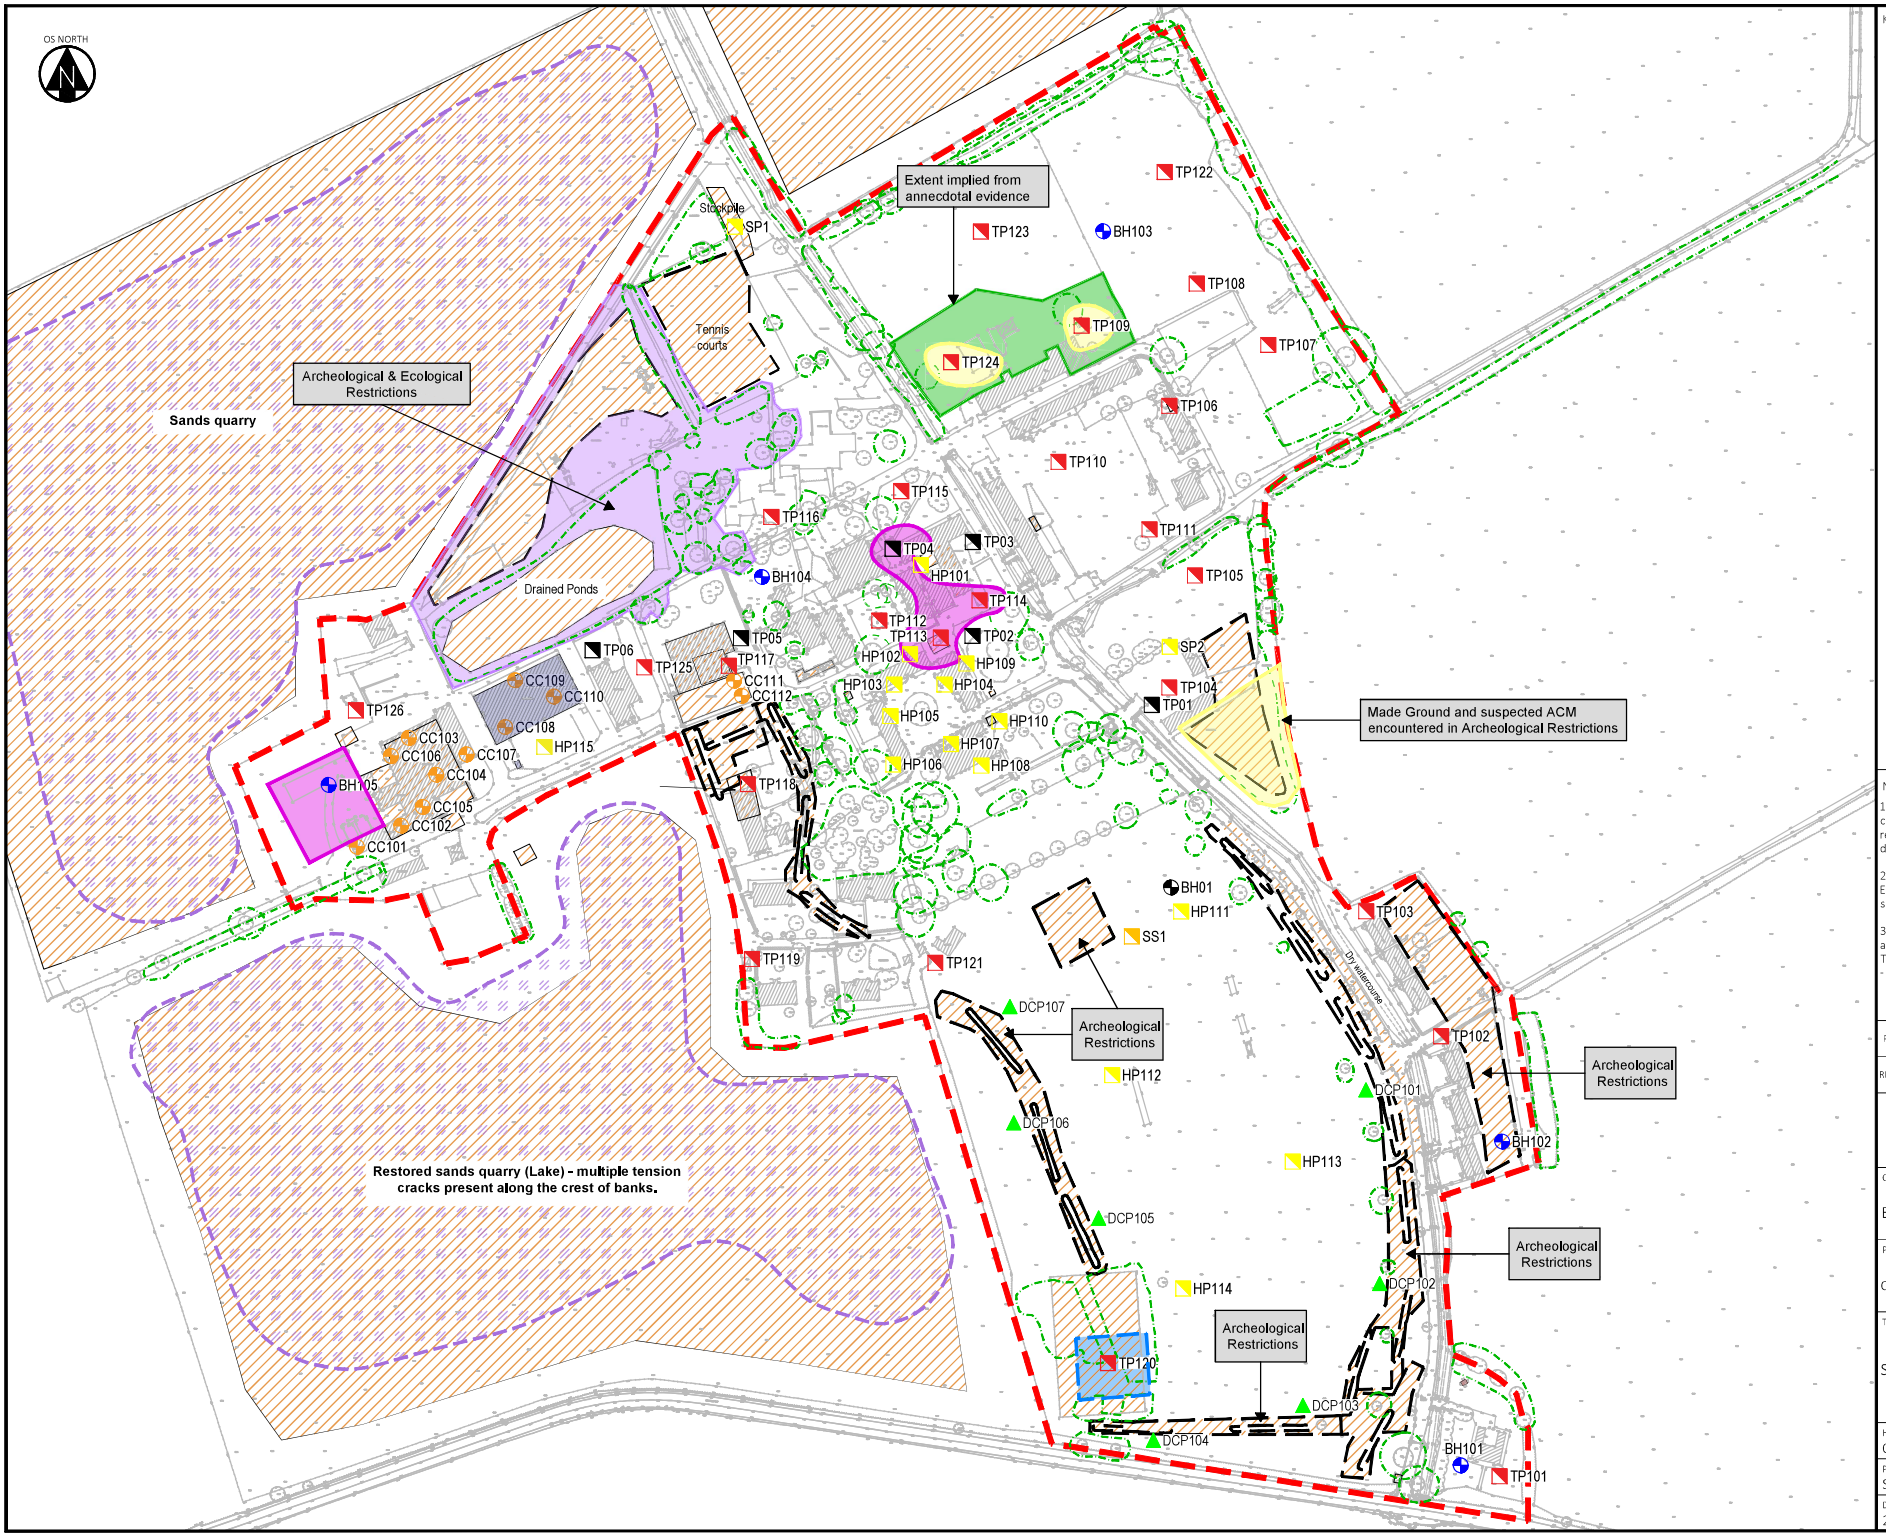

KEY

- Wider Site Boundary
- BHi Borehole
- HPi Hand Pit / Stockpile
- TPi Trial Pit
- DCP TRL DCP
- CCiii Concrete Core
- BHi Borehole 2018
- TPi Trial Pit 2018
- Restricted Zones
- Tree to be Retained
- Asbestos Fibres Detected in Made Ground
- Elevated PAH Concentration in Made Ground
- Elevated Metal in Made Ground
- Elevated Faecal Coliforms

NOTES

1. All dimensions are to be checked on site before the commencement of works. Any discrepancies are to be reported to the Architect & Engineer for verification. Figured dimensions only are to be taken from this drawing.

2. This drawing is to be read in conjunction with all relevant Engineers' and Service Engineers' drawings and specifications.

3. This drawing has been based on the following drawings and information:
Topographic Survey
- Site Survey T_MG0377

REV.	REVISION NOTES/COMMENTS					
	DRAWN BY	DATE	CHECKED BY	DATE	APPROVED BY	DATE
P1	FIRST ISSUE					
	EP	07/09/23	SW	07/09/23	SW	07/09/23

Hydrock
Over Court Barns
Over Lane
Almondsbury, Bristol BS32 4DF
TEL: 01454 619 533
FAX: 01454 614 125
E-Mail: bristol@hydrock.com
or visit www.hydrock.com

CLIENT
BEWLEY HOMES

PROJECT
COTSWOLD COMMUNITY SCHOOL, ASHTON KEYNES

TITLE
SITE CONDITION PLAN

HYDROCK PROJECT NO.	SCALE @ A3
C-28470-C	1:2000

PURPOSE OF ISSUE	STATUS
SUITABLE FOR INFORMATION	S2

DRAWING NO. (PROJECT CODE-ORGINATOR-ZONE-LEVEL-TYPE-ROLE-NUMBER)	REVISION
28470-HYD-XX-XX-DR-GE-1003	P2