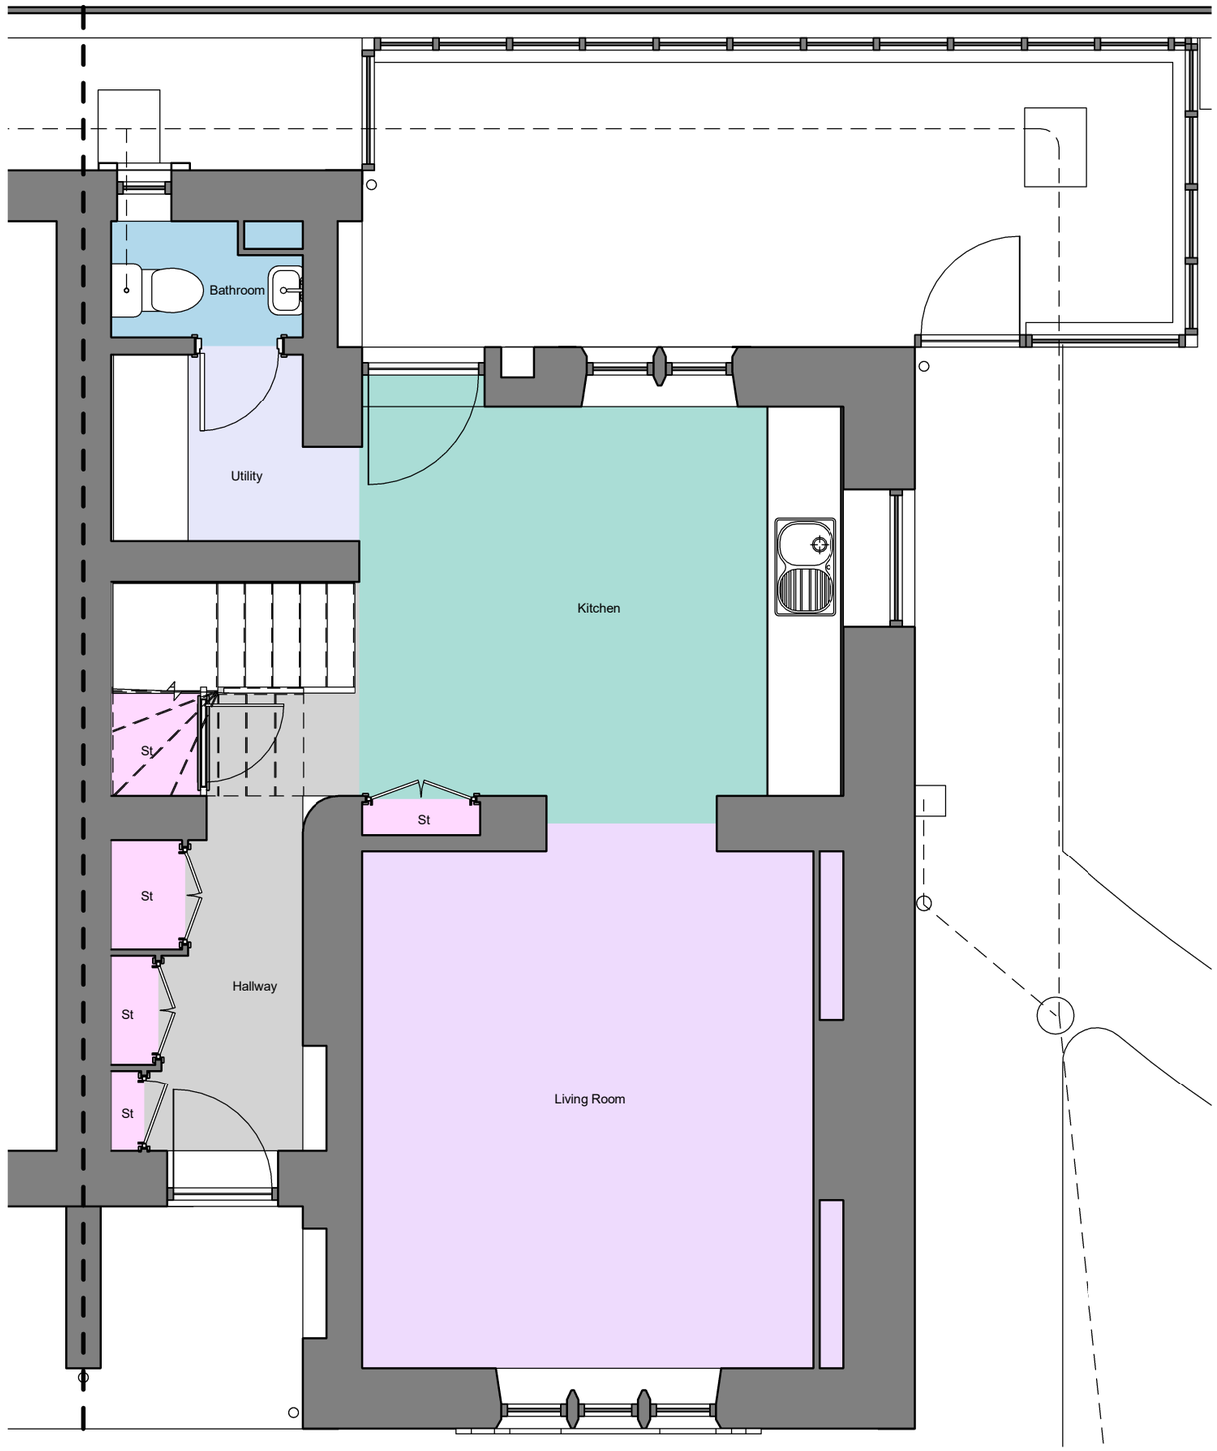

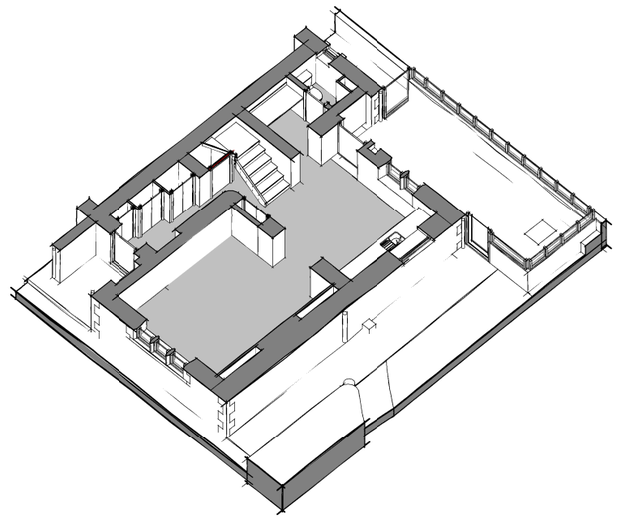

W

No.	Description	Date

This drawing may be scaled for the purposes of Planning Applications, Land Registry and for Legal plans where the scale bar is used, and where it verifies that the drawing is an original or an accurate copy. It may not be scaled for construction purposes. Always refer to figured dimensions. All dimensions are to be checked on site. Discrepancies and/or ambiguities between this drawing and information given elsewhere must be reported immediately to Wall Architecture for clarification before proceeding. All drawings are to be read in conjunction with the specification and all works to be carried out in accordance with latest British Standards / Codes of Practice.

Wall Architecture
T: 07808 718995
E: tom@wallarchitecture.co.uk
W: www.wallarchitecture.co.uk
A: Square Works, 17-19 Berkeley Sq, Bristol, BS8 1HB
A: 18 Cleeve Avenue, Downend, Bristol, BS16 6BT

0.5 0 0.5 1 1.5 2 2.5
SCALE 1:50 m

STATUS
PLANNING

North

PROJECT
Single storey side and rear extension to: Yew Trees, The Butts, Biddestone, SN14 7DY

SHEET
Existing Ground Floor Plan

CLIENT
Mr Webber

Date
Dec 2023

Project number
0157

Scale (@ A3)
1 : 50

Drawn by
TW

Checked by
TW

DRAWING NUMBER
0150

REV