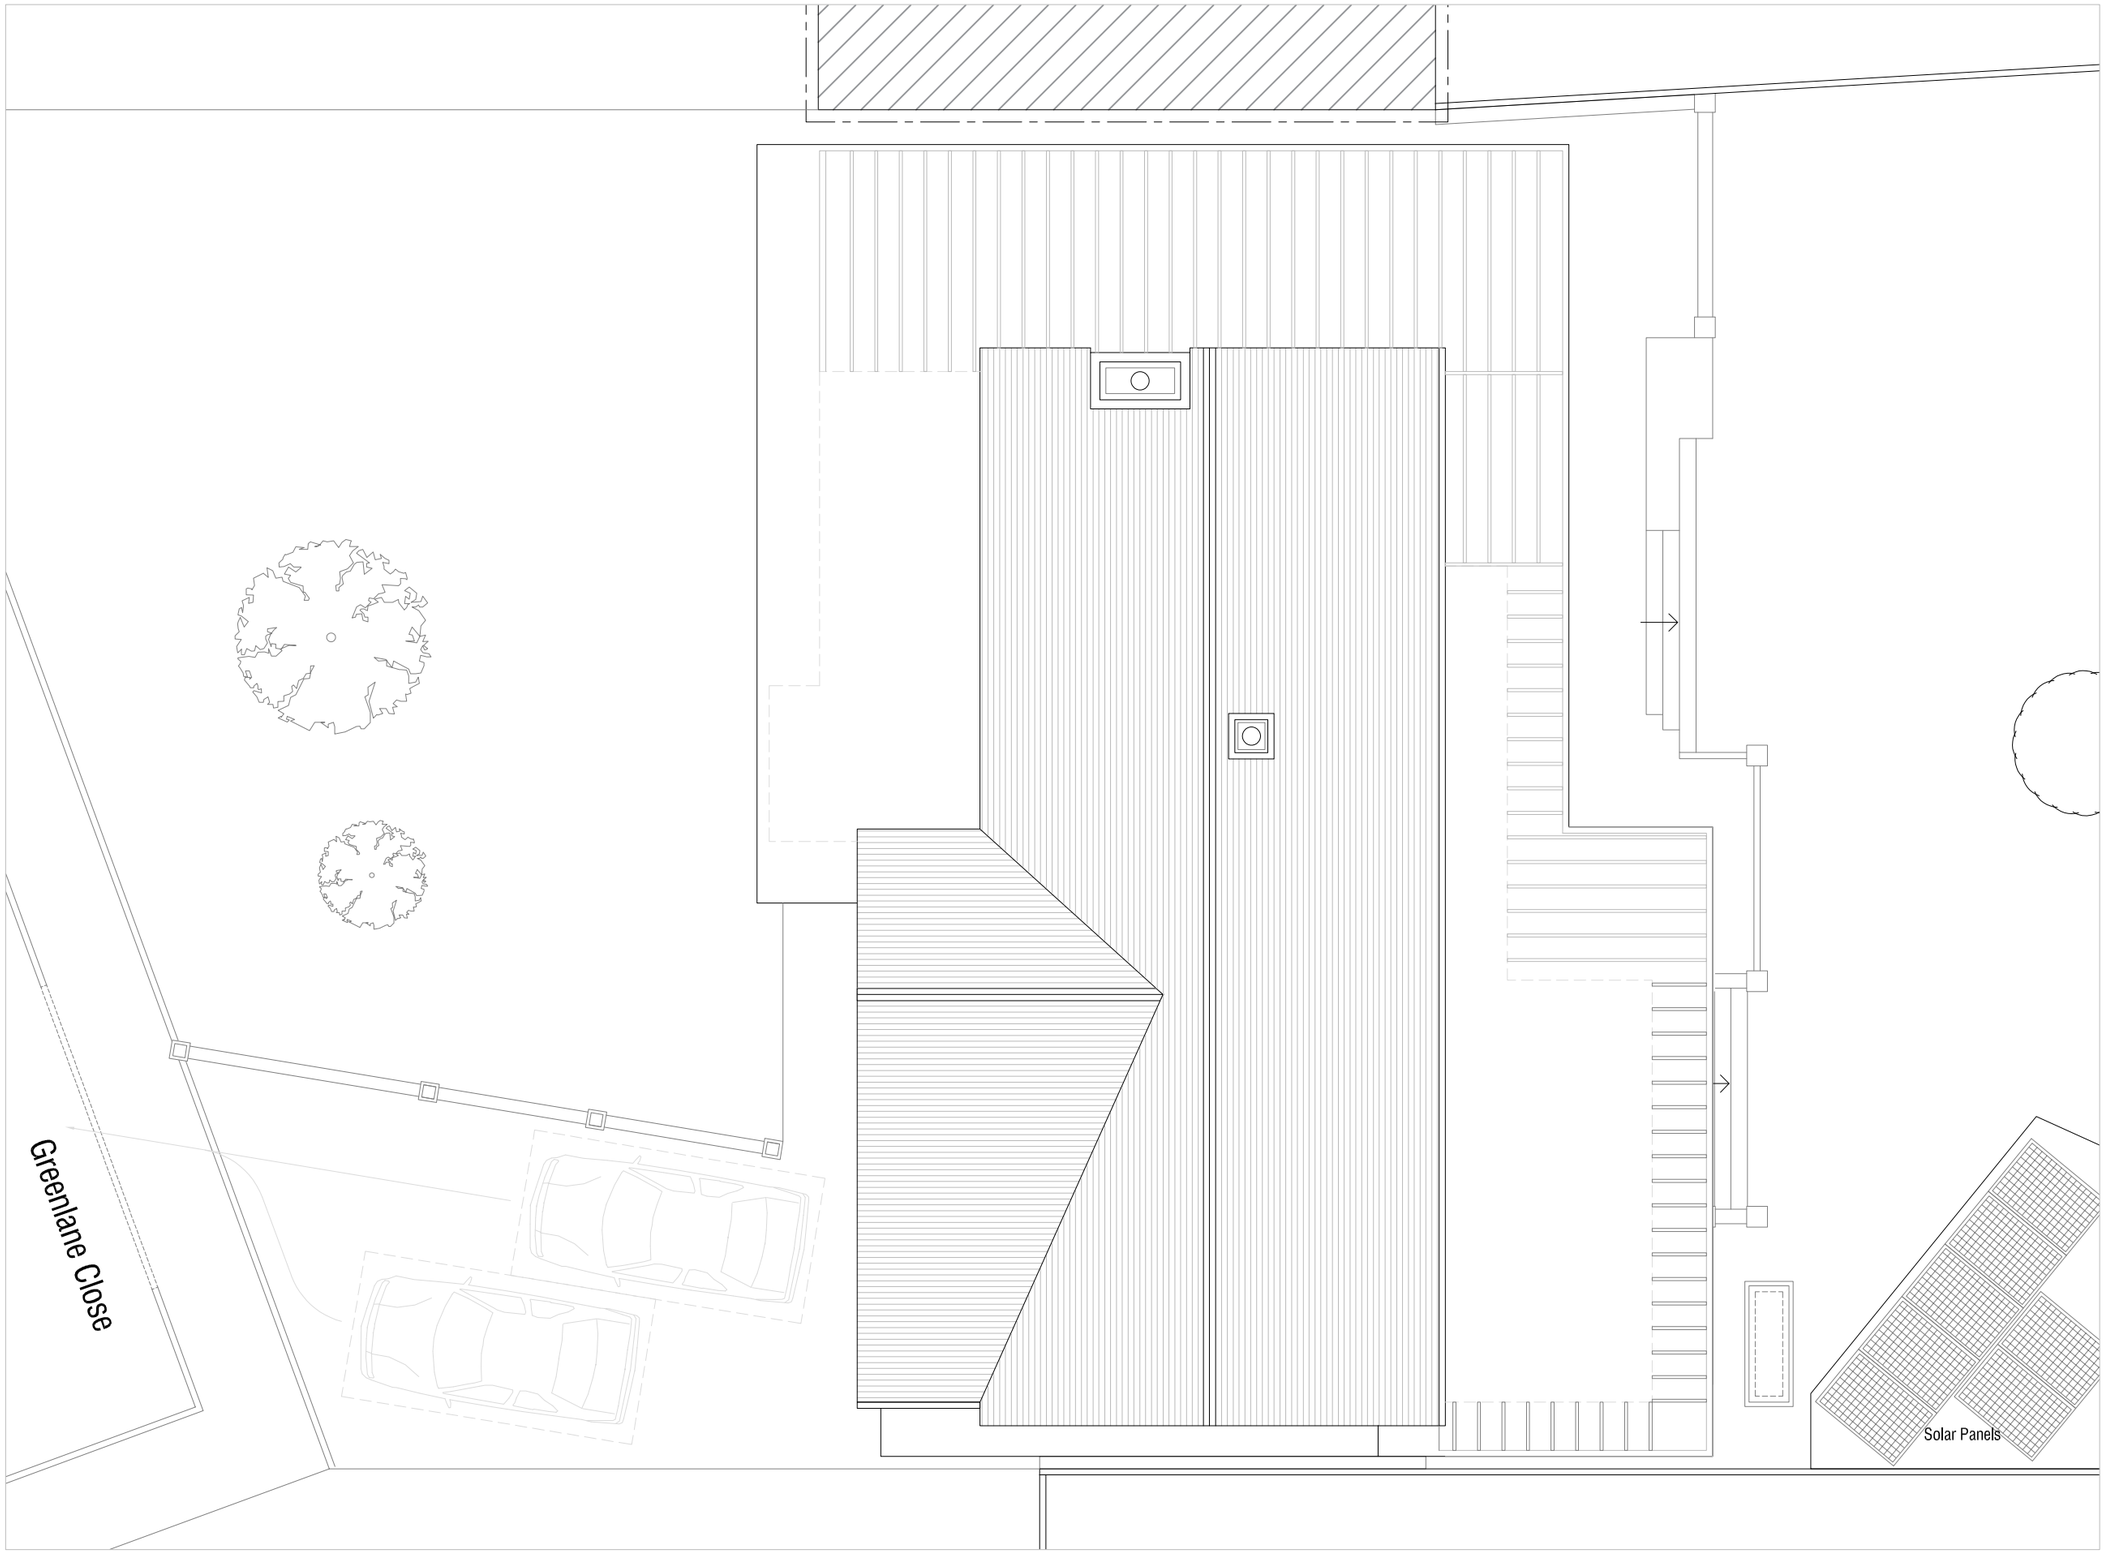


01 - Proposed Roof Plan

0 1 2 3 4 5

N

Rev:	Date:	Revision History:
P2	04.12.23	Planning Issue

ESDON ARCHITECTURE
T: 01722 680 419
M: 07810 647 790
W: info@esdon-architecture.com

Project:
23-034
2 Greenlane Close, Salisbury

	Name:	Date:		Name:	Date:
Designed by:	EE		Checked:	EE	
Drawn By:	EE		Approved:	EE	

Scale: 1:100 @ A3

Status: Planning

Drawing Title:
Proposed Roof Plan

Drawing No: 10-101

Rev: P2