


01 - Proposed Front Elevation



02 - Proposed Side Elevation



03 - Proposed Rear Elevation

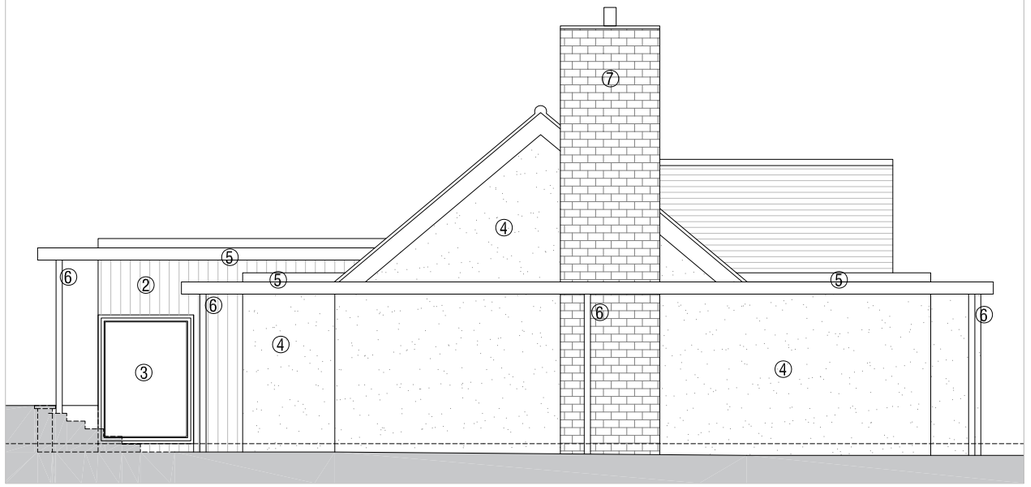

04 - Proposed Side Elevation

Materials Key

①	Roof tiles to match existing
②	Timber cladding
③	Aluminium framed double glazed window and doors
④	Render
⑤	Aluminium Safet
⑥	Steel Column
⑦	Existing Stone Brick

0 1 2 3 4 5

Rev:	Date:	Revision History:
P2	04.12.23	Planning Issue
P1	07.11.23	Planning Issue

ESDON ARCHITECTURE
T: 01722 680 419
M: 07810 647 790
W: info@esdon-architecture.com

Project:
23-034
2 Greenlane Close, Salisbury

	Name:	Date:		Name:	Date:
Designed by:	EE		Checked:	EE	
Drawn By:	EE		Approved:	EE	

Scale: 1:100 @ A3
Status: Planning

Drawing Title:
Proposed Elevations with materials annotated

Drawing No: 10-200
Rev: P2