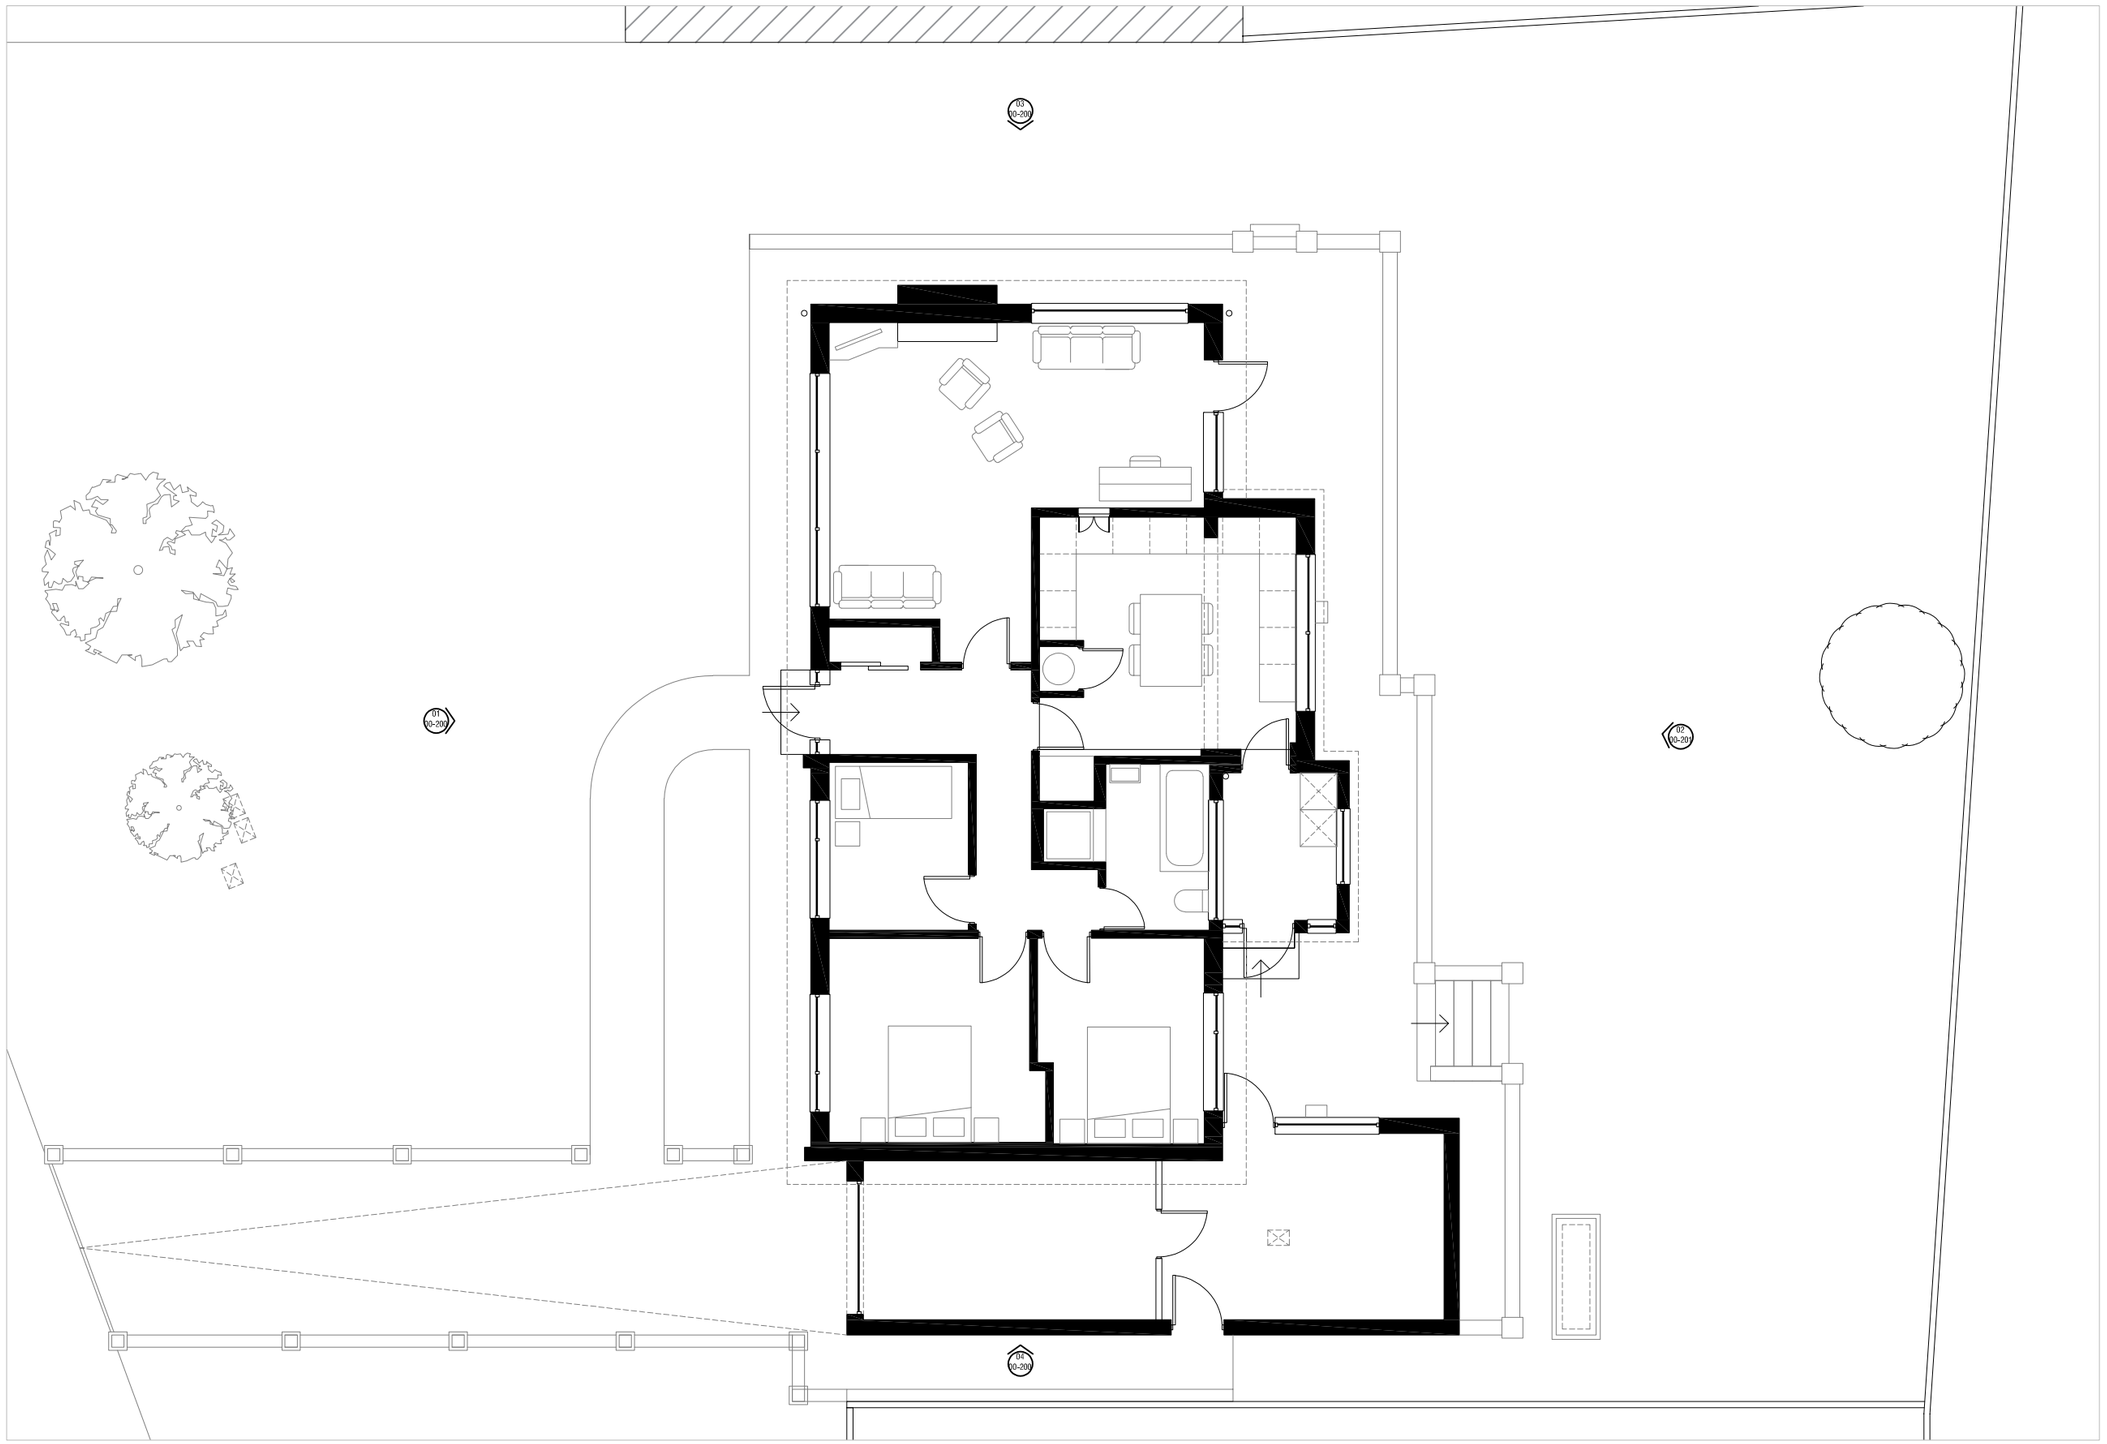


01 - Existing Ground Floor Plan

Rev:	Date:	Revision History:
P2	04.12.23	Planning Issue

esdon ARCHITECTURE
T: 01722 680 419
M: 07810 647 790
W: info@esdon-architecture.com

Project:
23-034
2 Greenlane Close, Salisbury

	Name:	Date:		Name:	Date:
Designed by:	EE		Checked:	EE	
Drawn By:	EE		Approved:	EE	

Scale: 1:100 @ A3

Status: Planning

Drawing Title:
Existing Ground Floor Plan

Drawing No: 00-100

Rev: P2

0 1 2 3 4 5