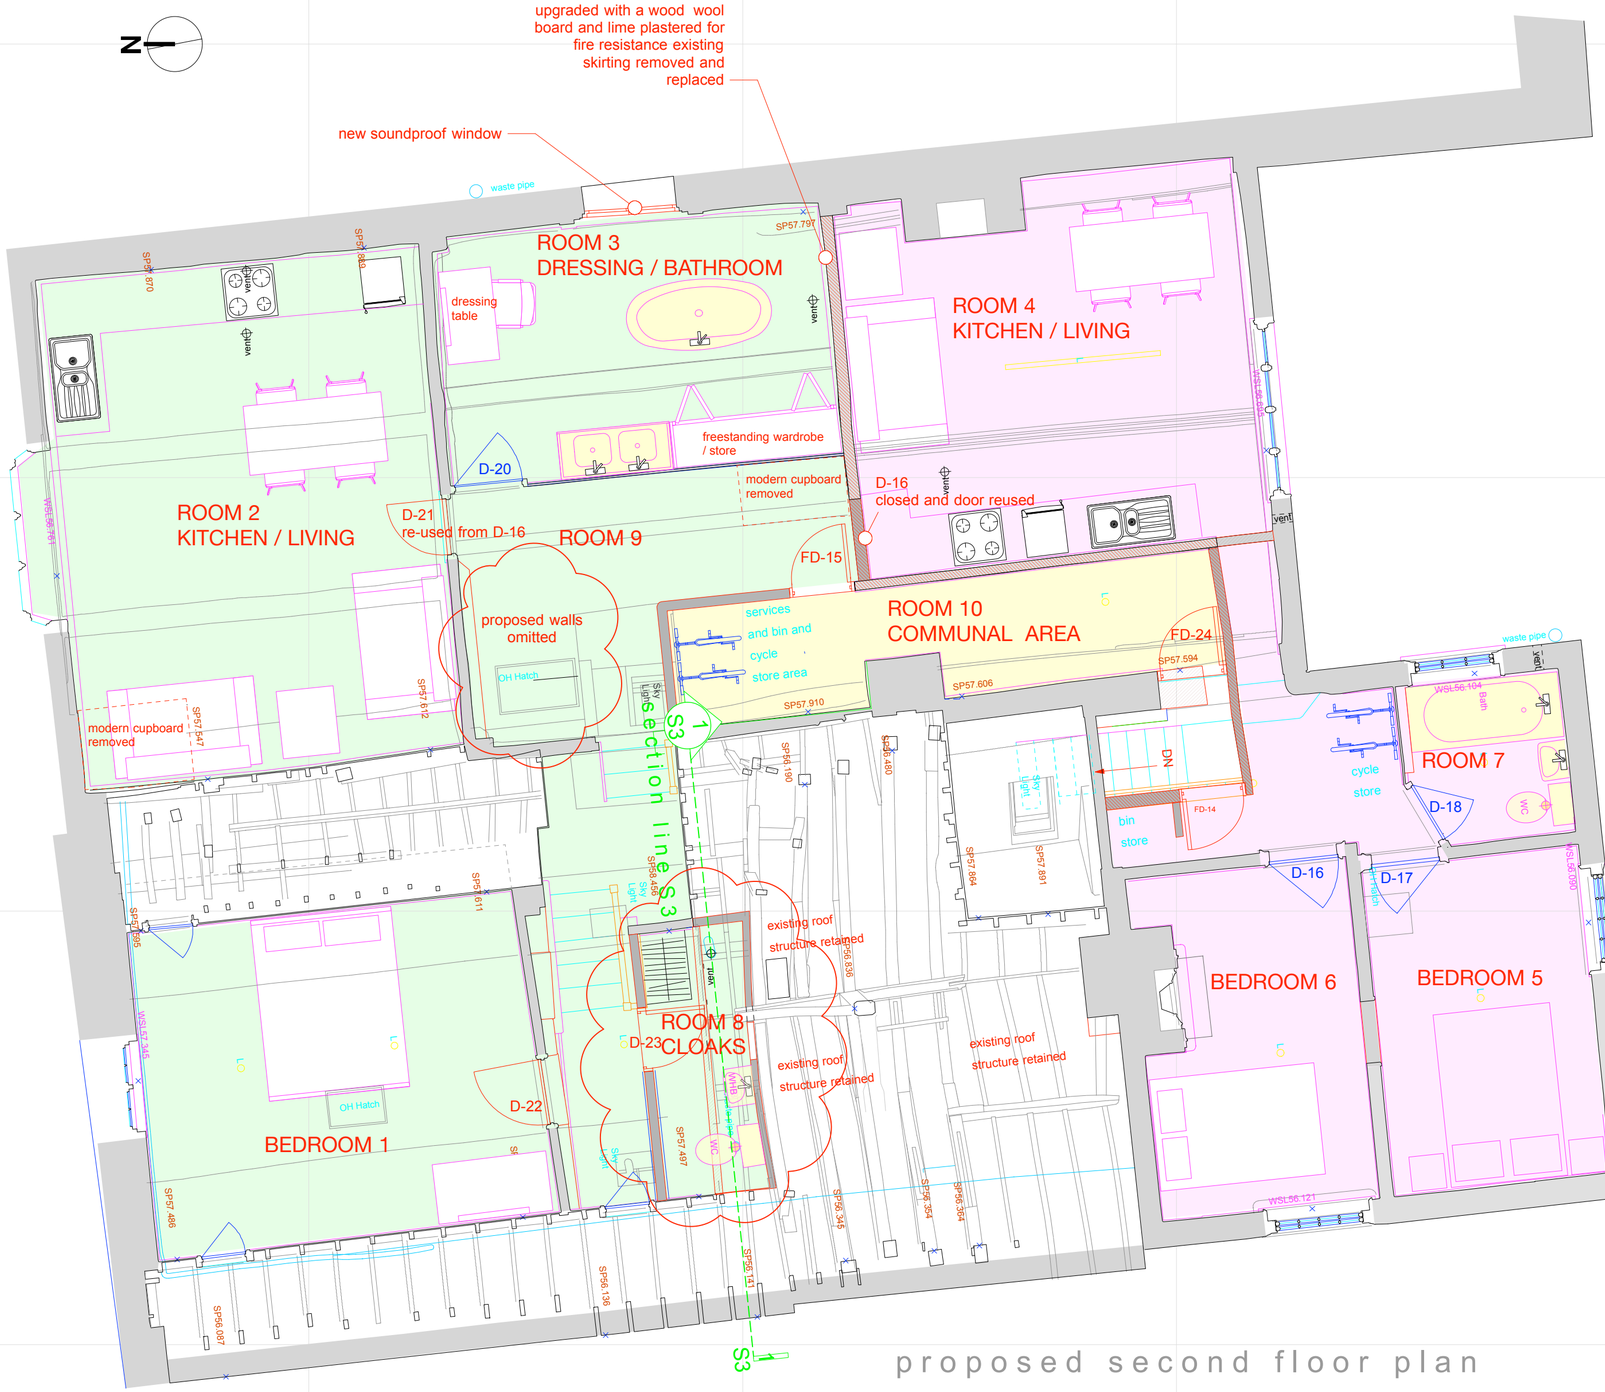


proposed second floor plan

Second Floor Key:

- unit 1 : 2 bedroom 50 sm
- unit 2 : 1 bedroom 76 sm
- communal area for storage and services

- existing walls retained
- new stud walls
- fire resistent stud walls (new or upgraded)
- existing section of walls removed
- new door and opening
- existing door and opening
- wall hung bicycle store
- variation to approved layout

draft revisions only

client: Ameera Properties

status: revisions

project ID: 184 03
7 9 Fish Row

drawing title: proposed second floor

drawing ref: 184 03 21

scale: 1:50 @ A2

date: 12/01/23

drawn by: das

checked by: das

revision ref: I

amendment notes:

A	29/11/21	layouts adjusted
B	27/04/22	removal of attic apartment
C	27/04/22	demolition added
D	12/05/22	attic hatch opening added
E	14/05/22	annotation added for communal area
F	01/08/23	Room 3 notation added and loft hatch shown retained
G	16/11/23	room 3 designated main bathroom
H	04/12/23	bicycle storage shown
I	07/12/23	draft revisons to bathroom layout