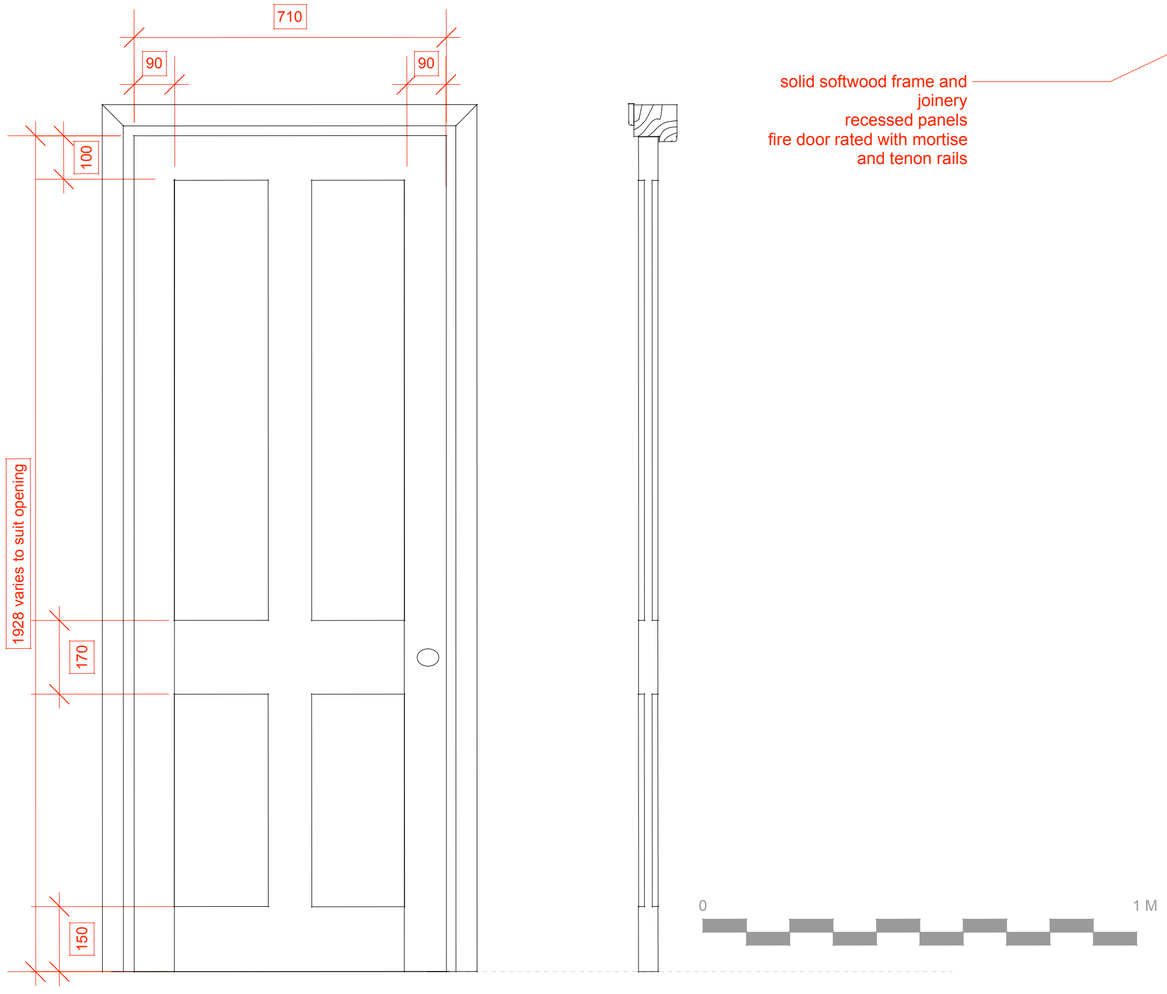

proposal second floor door

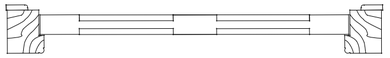

4 general view
Scale: 1:10



3 horizontal section
Scale: 1:5

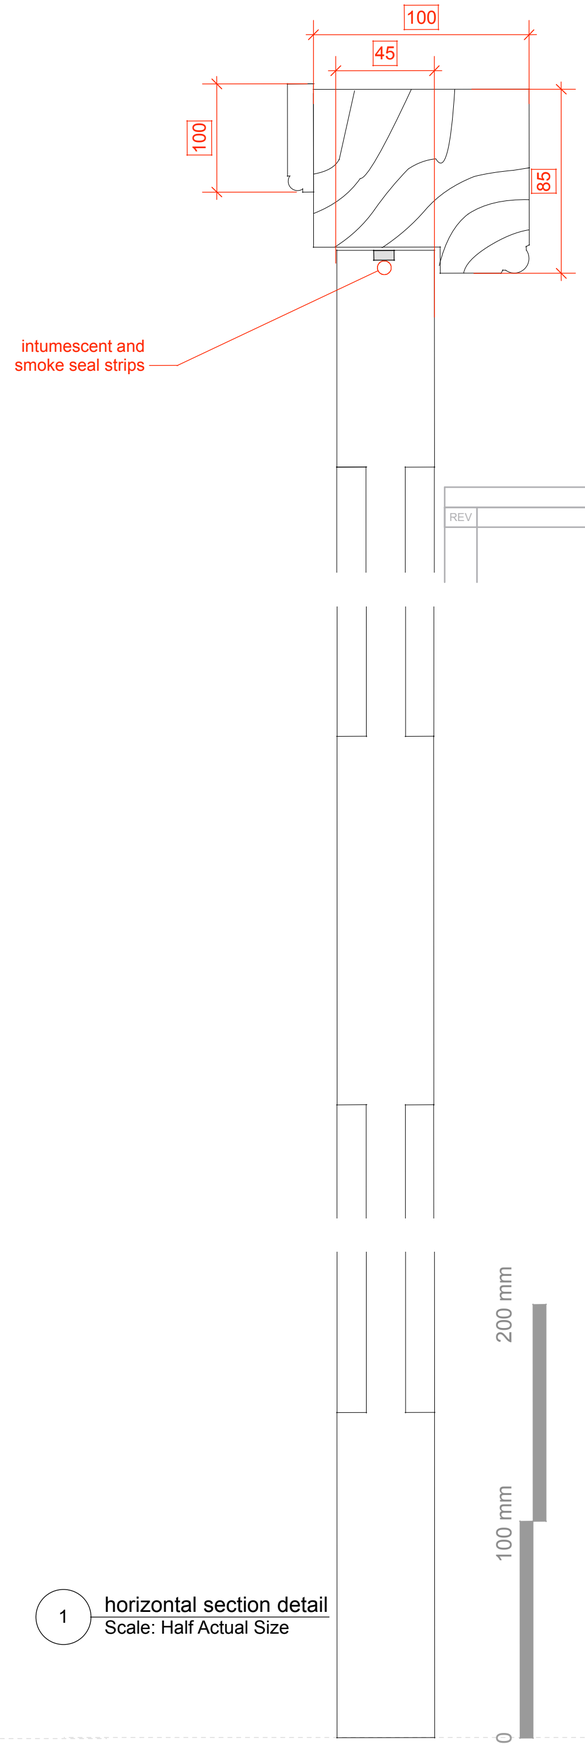

1 horizontal section detail
Scale: Half Actual Size

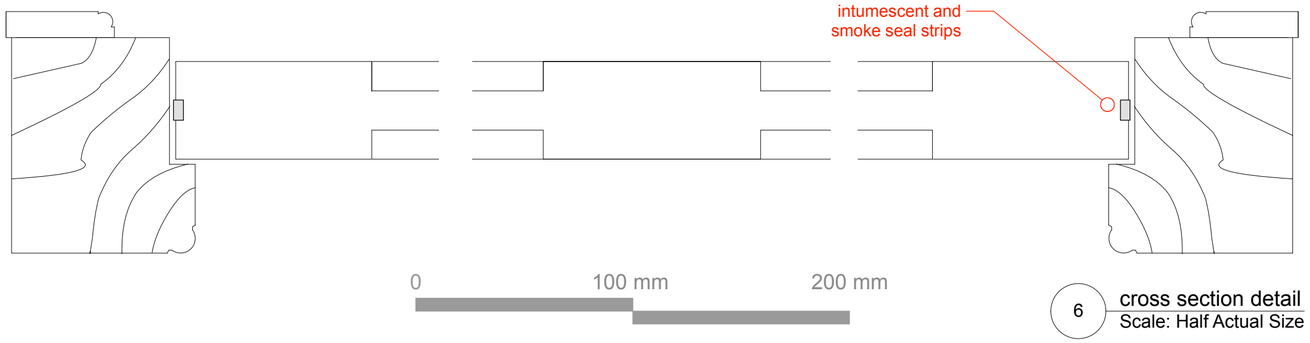

6 cross section detail
Scale: Half Actual Size

REVISION HISTORY			
REV	DESCRIPTION	DATE	APPROVED

this drawing and any work executed from it is copyright.
the drawing is not to be scaled. (except for planning purposes).
for the purposes of setting out discrepancies found on this drawing must
be reported immediately to the contract administrator/project manager.

planning only

client
Ameera Properties

status
revisions

project ID
184 03
7 9 Fish Row

drawing title
proposal: joinery
FD- 23

drawing ref
184 03 34

scale
1:2/5/10 @ A2

date
12/02/23

drawn by
das

checked by
-

revision ref
-

amendment notes: