
REVISION HISTORY			
REV	DESCRIPTION	DATE	APPROVED

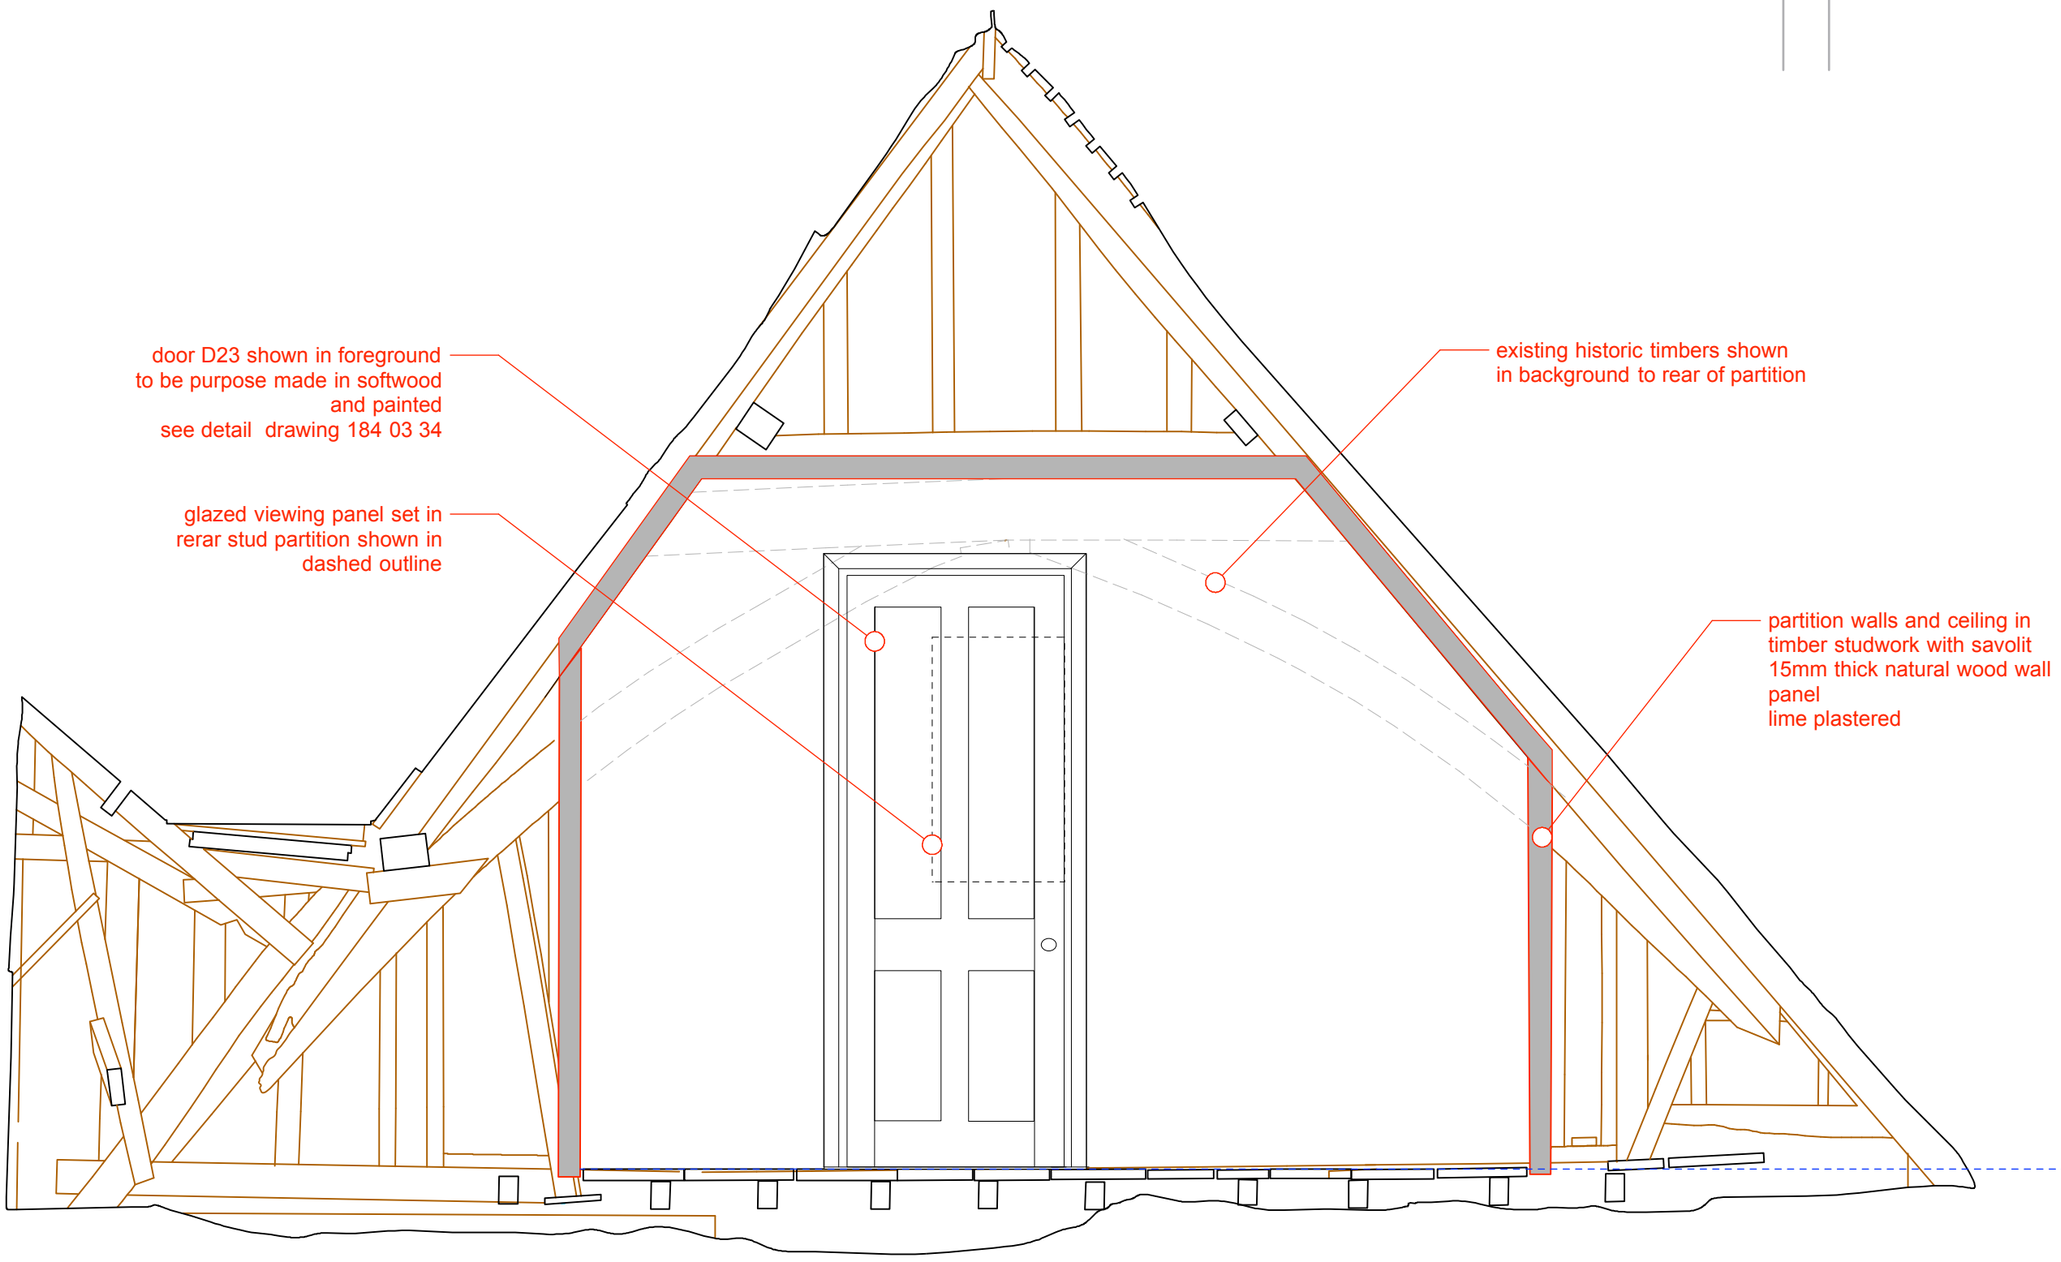

PROPOSAL 9 FISH ROW: ATTIC

0 1 M

proposed floor section S3

this drawing and any work executed from it is copyright.
the drawing is not to be scaled. (except for planning purposes).
for the purposes of setting out discrepancies found on this drawing must
be reported immediately to the contract administator/project manager.

client
Ameera Properties

status
revisions

project ID
184 03
7 9 Fish Row

drawing title
proposed
second floor section S3

drawing ref
184 03 36

scale	date
1:20 @ A3	12/12/2023
drawn by	checked by
das	-

revision ref

amendment notes:

planning only