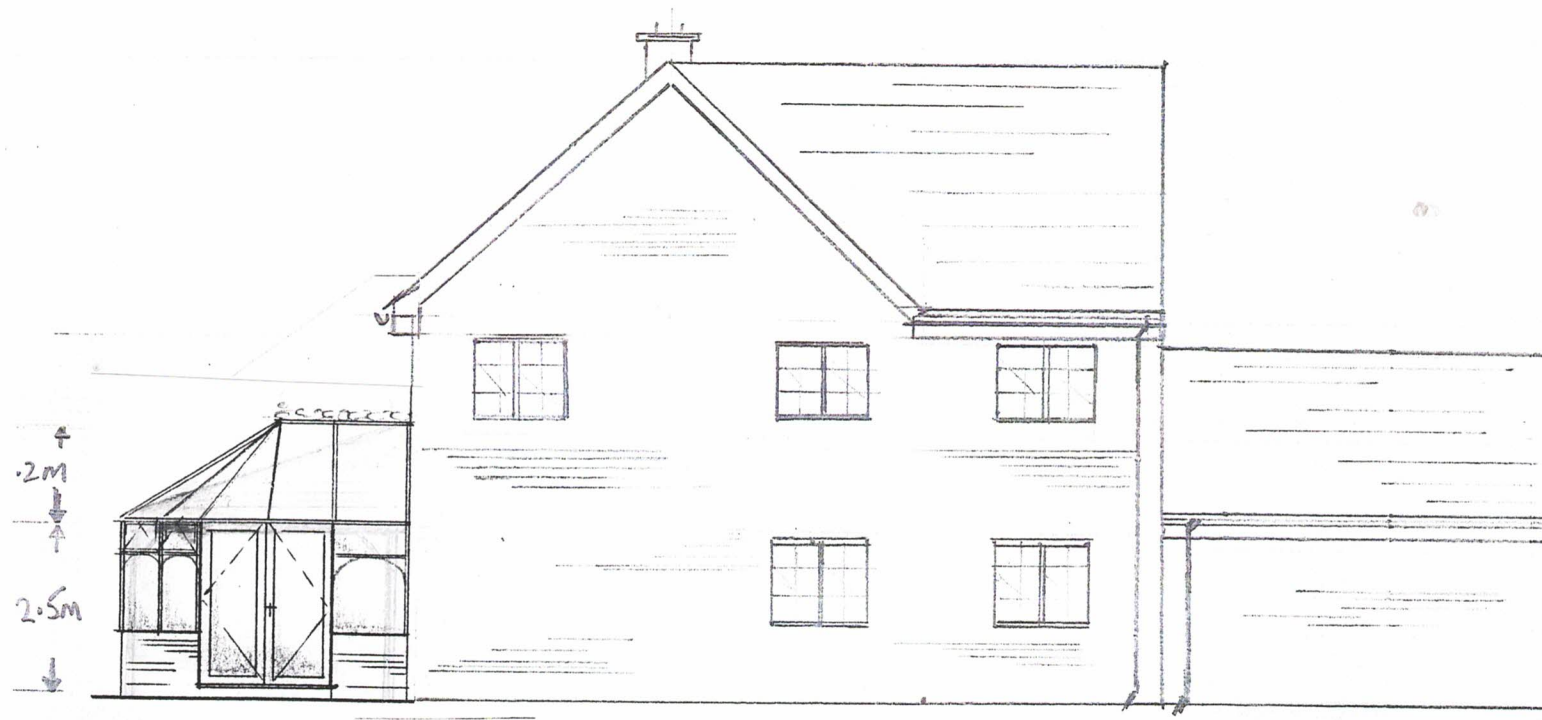


REAR ELEVATION INCLUDING GARAGE

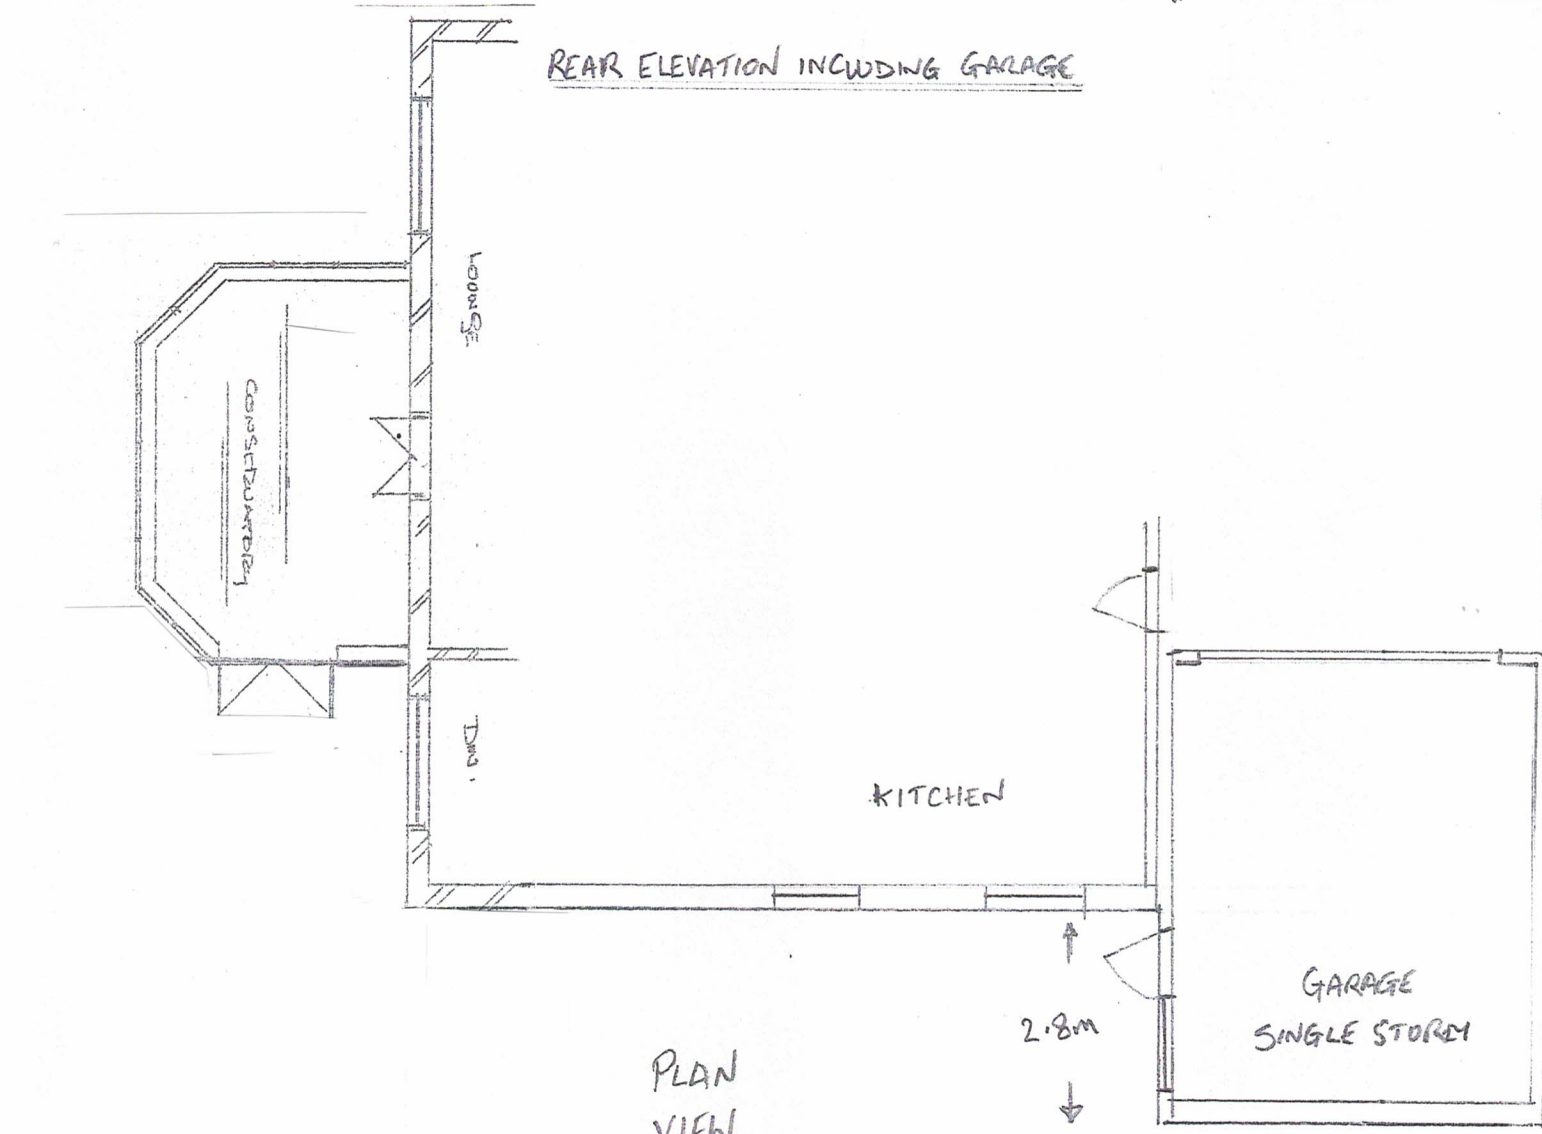


PLAN VIEW REAR ELEVATION

3.7M | 9.91M | 5.1M

0 1M 2 3 4 5 6 7 8 9 10 M

SCALE 1:100