Bradley Pantry Ltd - sign Block plan

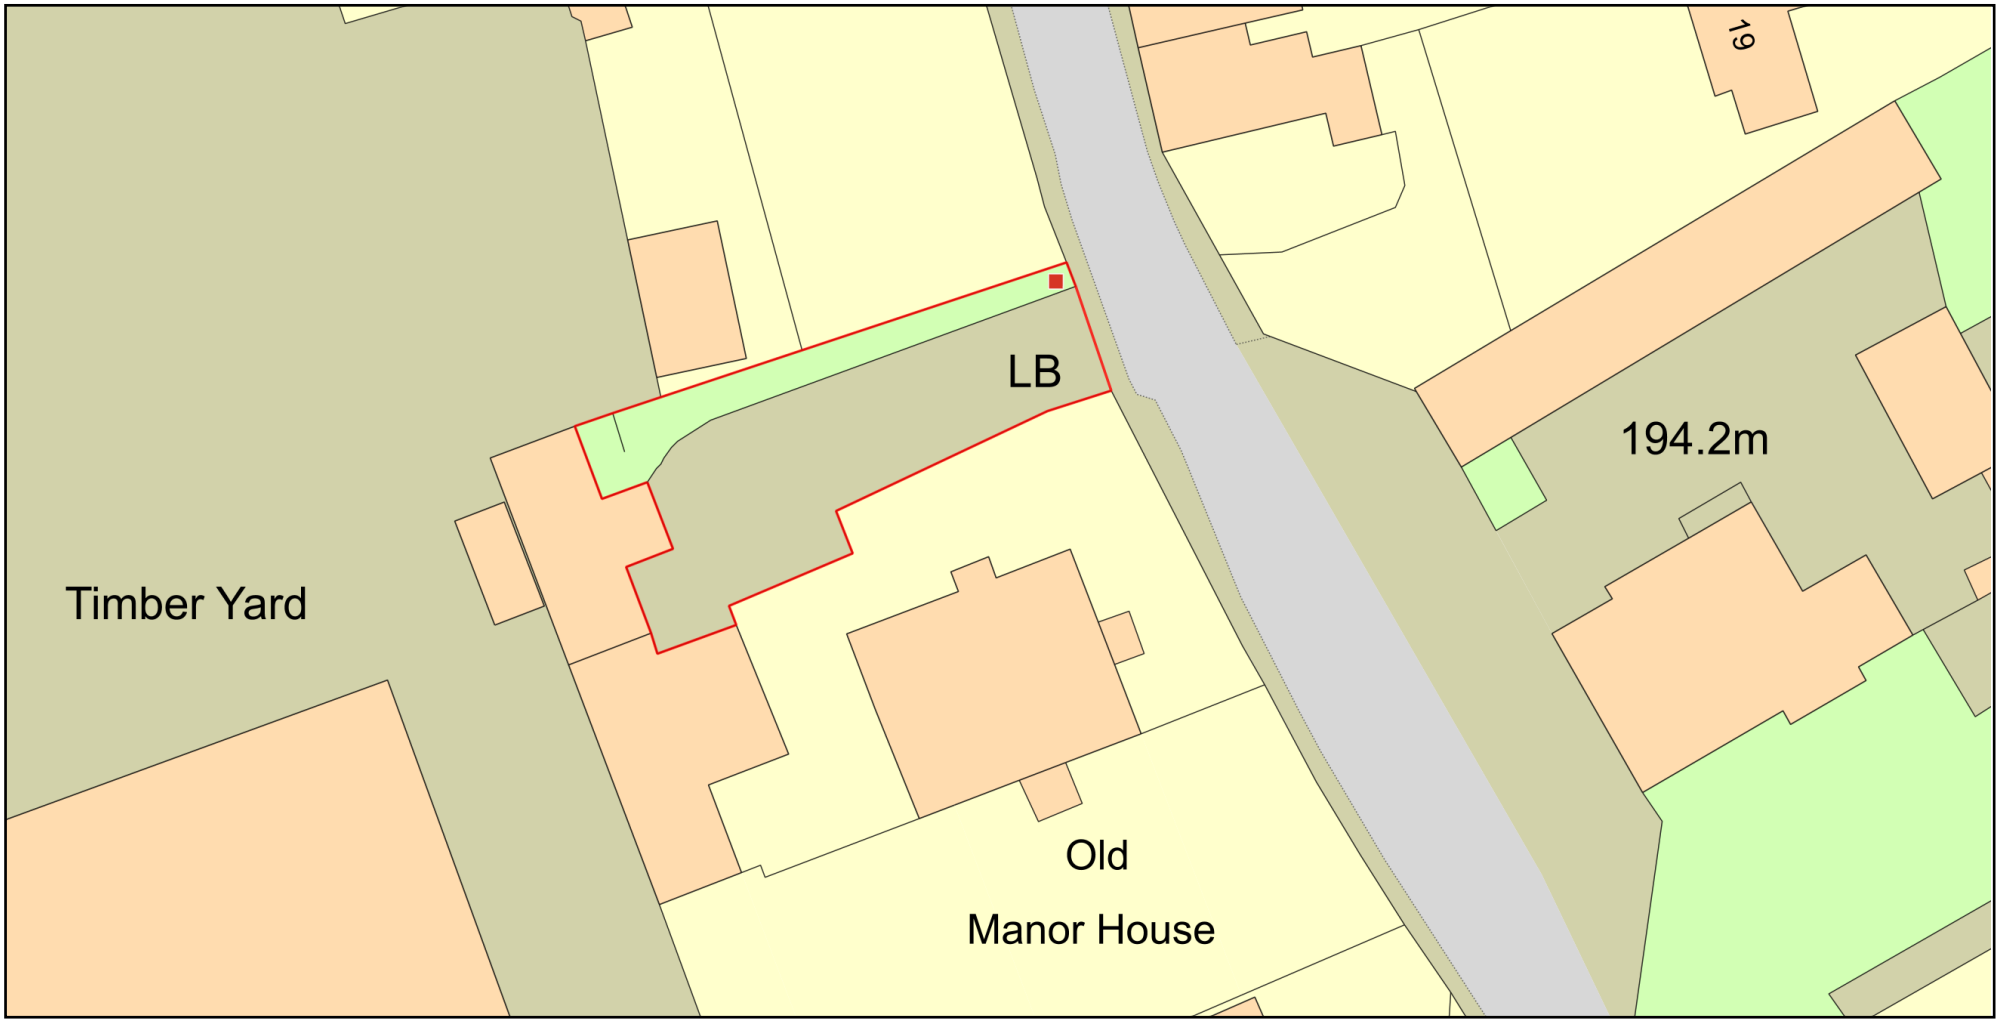

ReQuestaPlan

Plan Produced for:

Date Produced:	10 Dec 2023
Plan Reference Number:	TQRQM23344092343849
Scale:	1:500 @ A4

© Crown copyright and database rights 2023 OS 100042766