




South West (Front) Elevation
SCALE 1:100

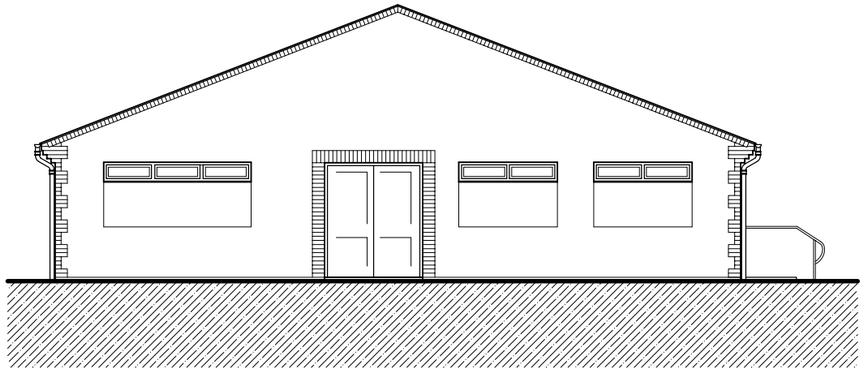


South East Elevation
SCALE 1:100

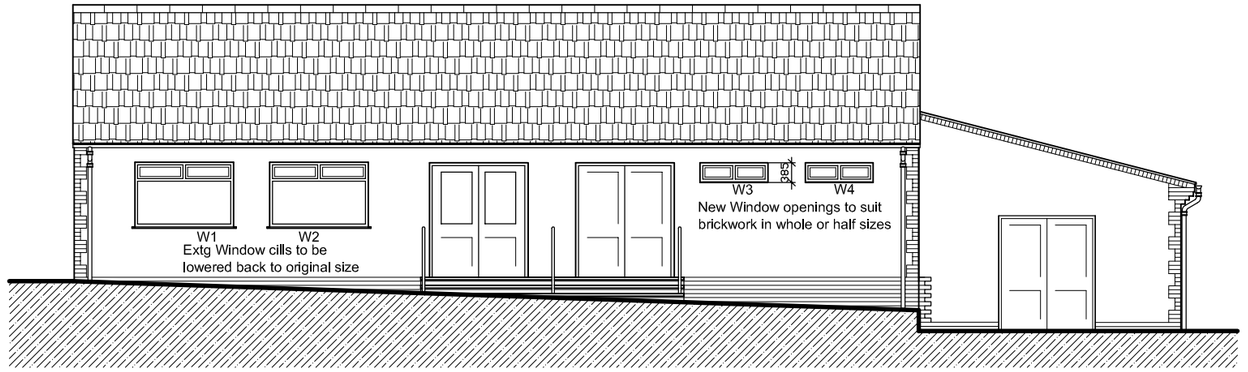


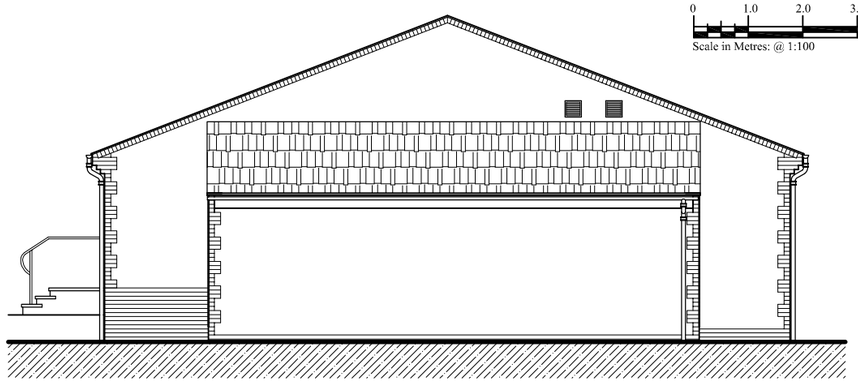

North East (Rear) Elevation
SCALE 1:100

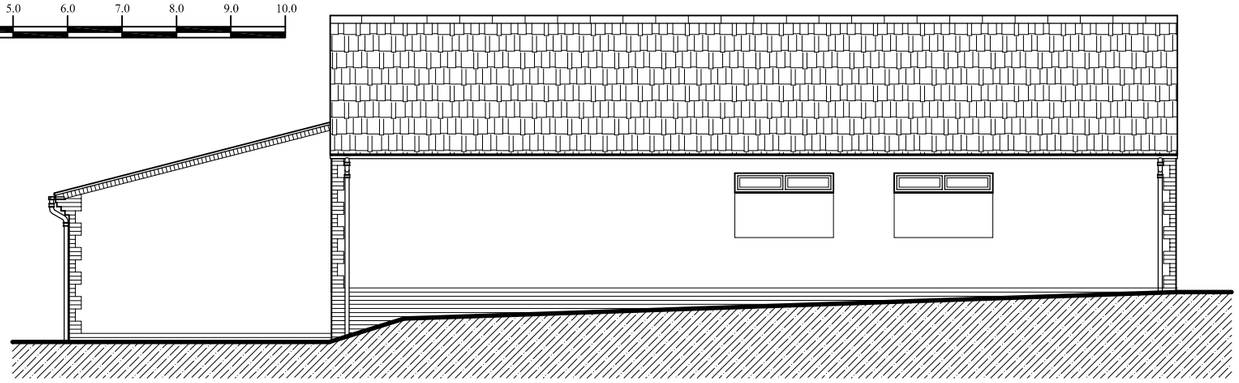

North West Elevation
SCALE 1:100

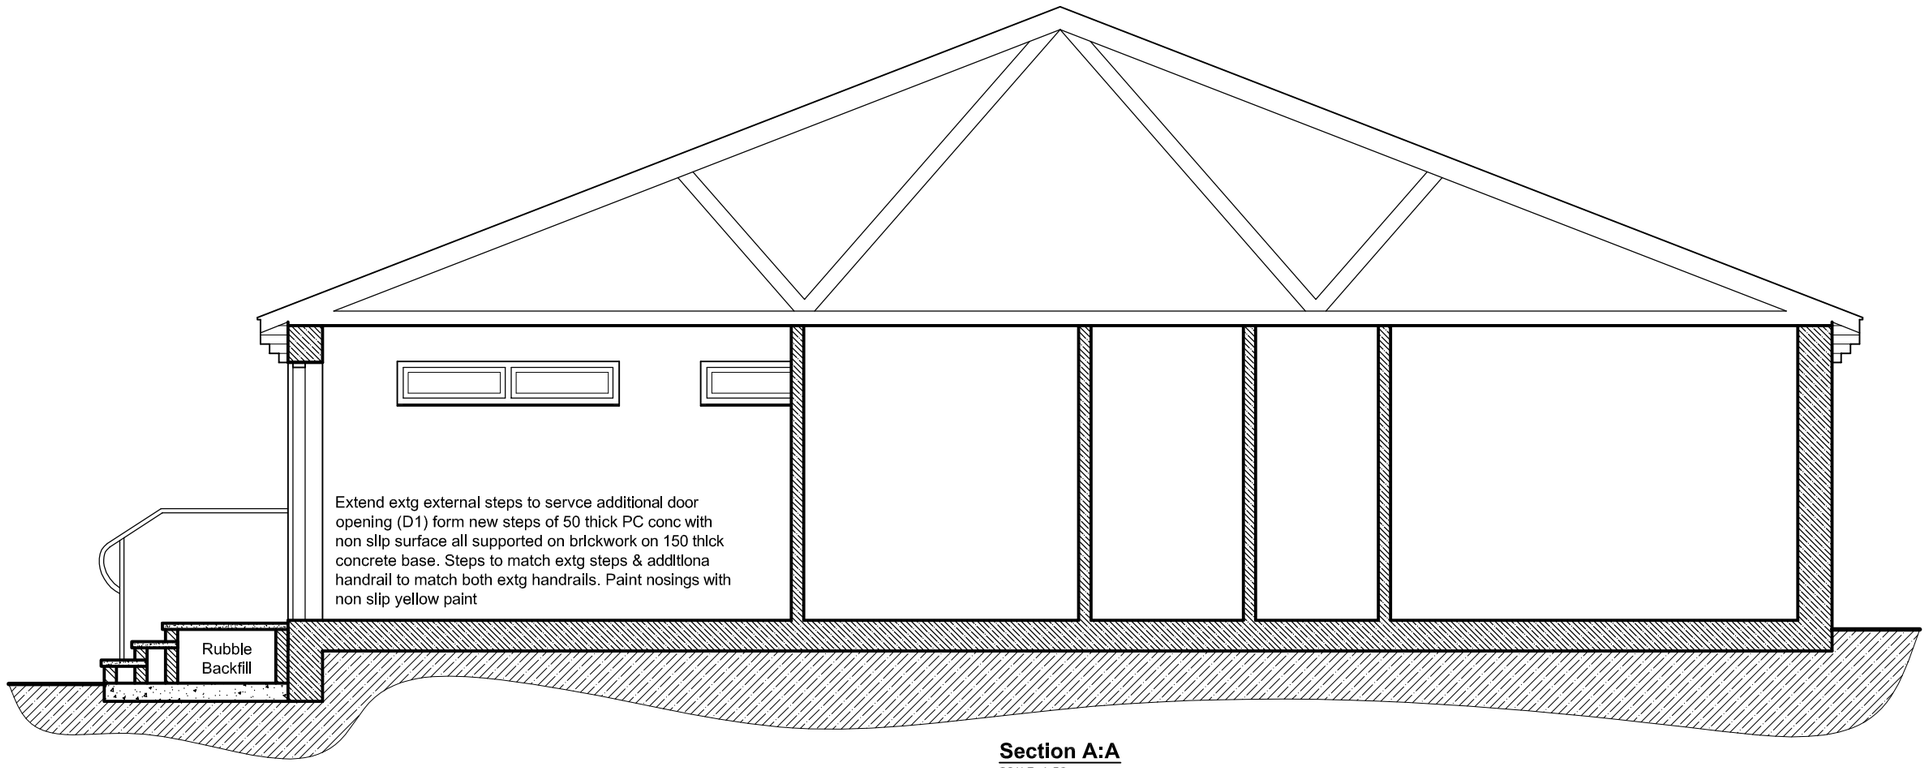

Section A:A
SCALE 1:50



Rev.		
C	08.12.2023	External stairs added to elevations
B	24.10.2023	Windows W3 & W4
A	27.09.2023	layout adjusted

Project: PROPOSED MODIFICATIONS TO LYDIARD MILICENT SPORTS CLUB SWINDON SN5 3NH

Drawing Title: GROUND FLOOR PLAN & ELEVATIONS AS PROP.

Drawn:	Date:	Scale:
JT	SEPTEMBER 2023	1:100 @ A3

Drawing No. 23 449 102revC

JOHN TURNER
Plan & Design
11 The Weavers
Old Mill Lane
Old Town
Swindon
SN3 1SE
Tel: 01793 638695
Mbl: 07836 222223
Email: john.tplan@gmail.com