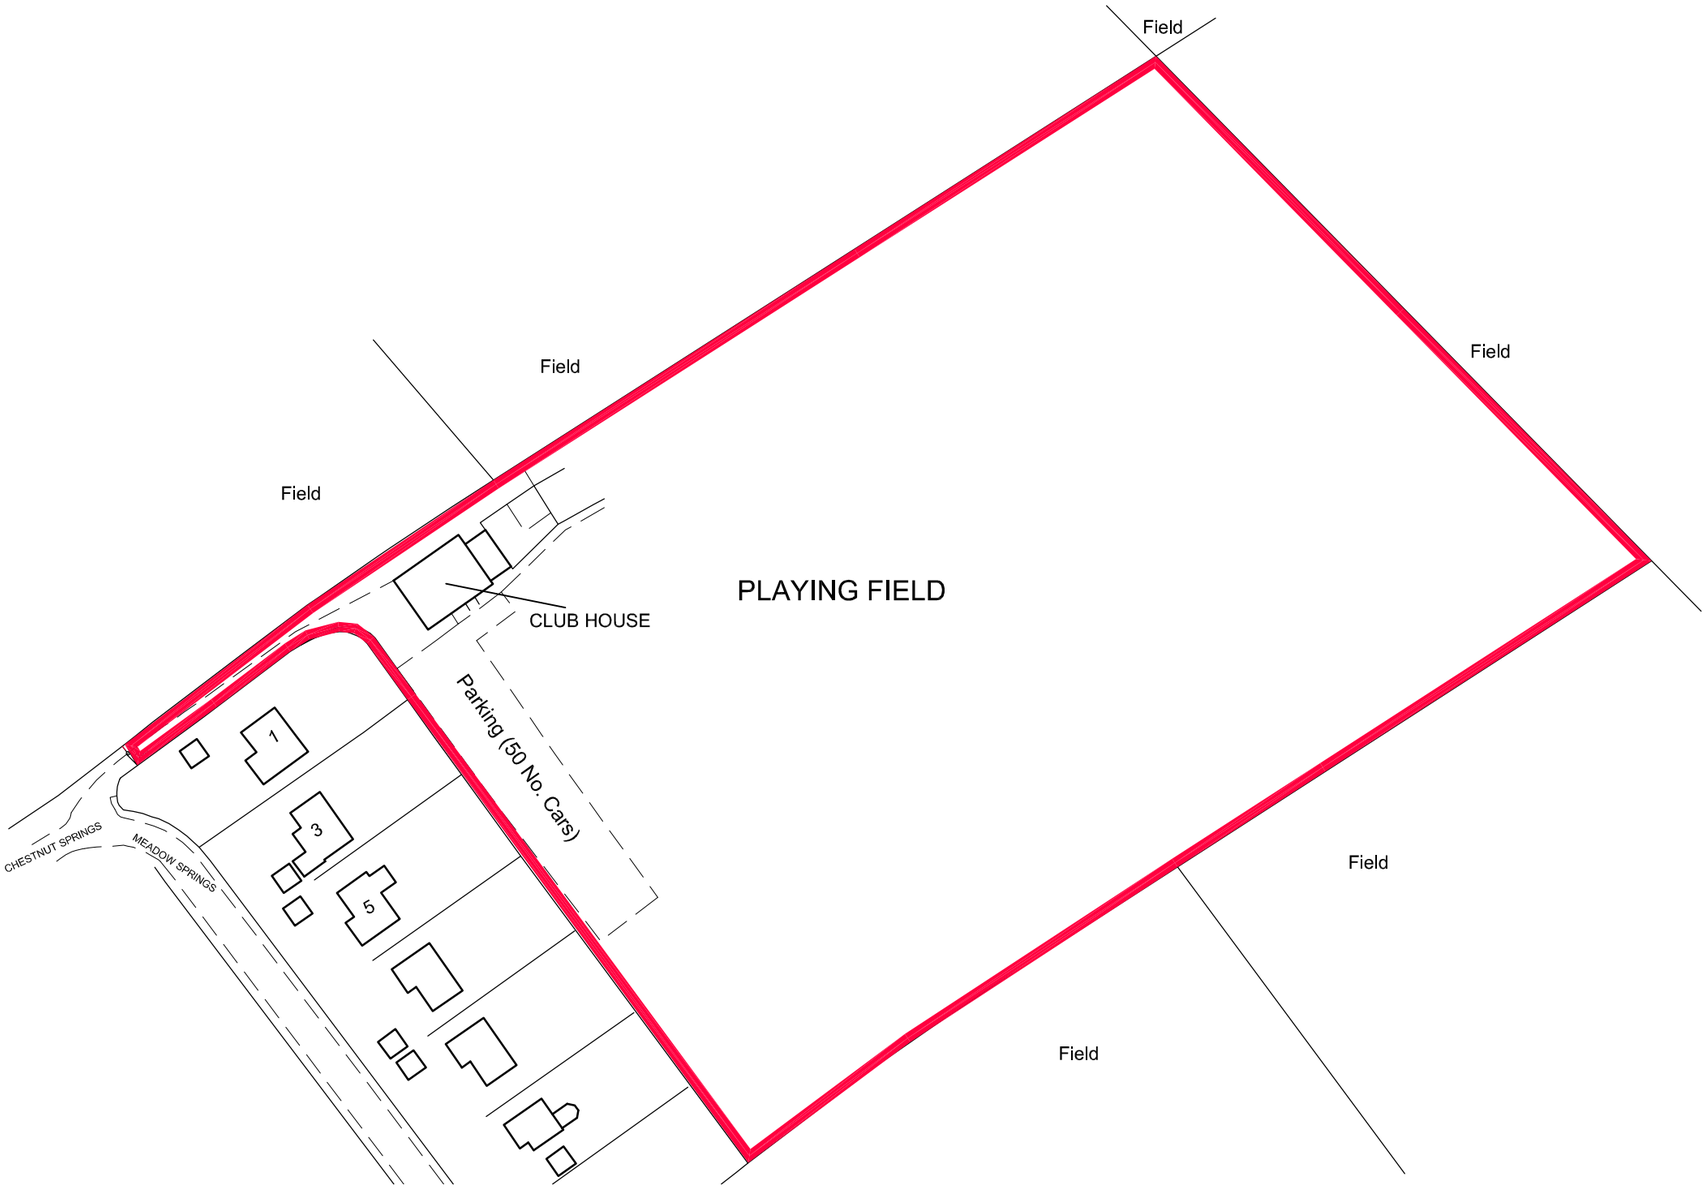
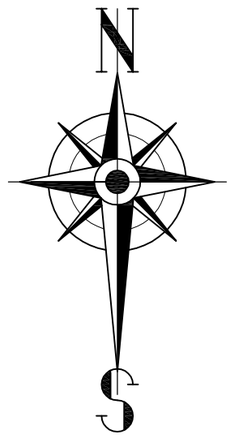
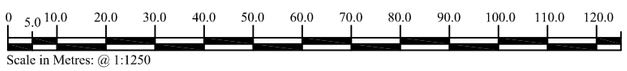



© Crown copyright 2023 Ordnance Survey 100053143

# SITE LOCATION PLAN
# 1:1250 SCALE

Rev. - - -

| | | |
|---|---|---|
| Project: PROPOSED MODIFICATIONS TO LYDIARD MILICEN SPORTS CLUB SWINDON SN5 3NH | | |
| Drawing Title: SITE LOCATION PLAN | | |
| Drawn: JT | Date: DECEMBER 2023 | Scale: 1:1250 @ A3 |
| Drawing No. 23 449 09 | | |

JOHN TURNER
Plan & Design
11 The Weavers
Old Mill Lane
Old Town
Swindon
SN3 1SE
Tel: 01793 638695
Mbl: 07836 222223
Email: john.tplan@gmail.com