


SITE LOCATION PLAN
1:500 SCALE

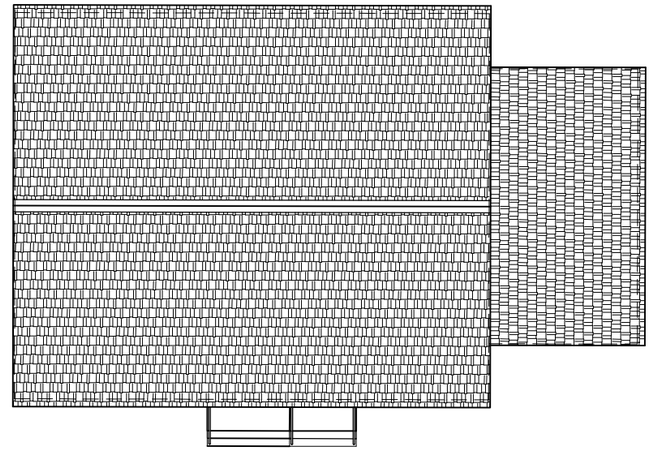

ROOF PLAN
1:200 SCALE

Rev. - - -

Project:	PROPOSED MODIFICATIONS TO LYDIARD MILICEN SPORTS CLUB SWINDON SN5 3NH
Drawing Title:	BLOCK PLAN & ROOF PLAN
Drawn: JT / Date: DECEMBER 2023 / Scale: 1:500 & 1:200 @ A3	
Drawing No.	23 449 10

JOHN TURNER
Plan & Design
11 The Weavers
Old Mill Lane
Old Town
Swindon
SN3 1SE
Tel: 01793 638695
Mbl: 07836 222223
Email: john.tplan@gmail.com