
N.B - This Drawing has been scaled off a paper copy and true dimensions are not to be relied upon.

No responsibility is taken for measurements scaled off this drawing, unless otherwise stated.
Use for reference purposes only.

~ Scale- 1:50

0m 5m

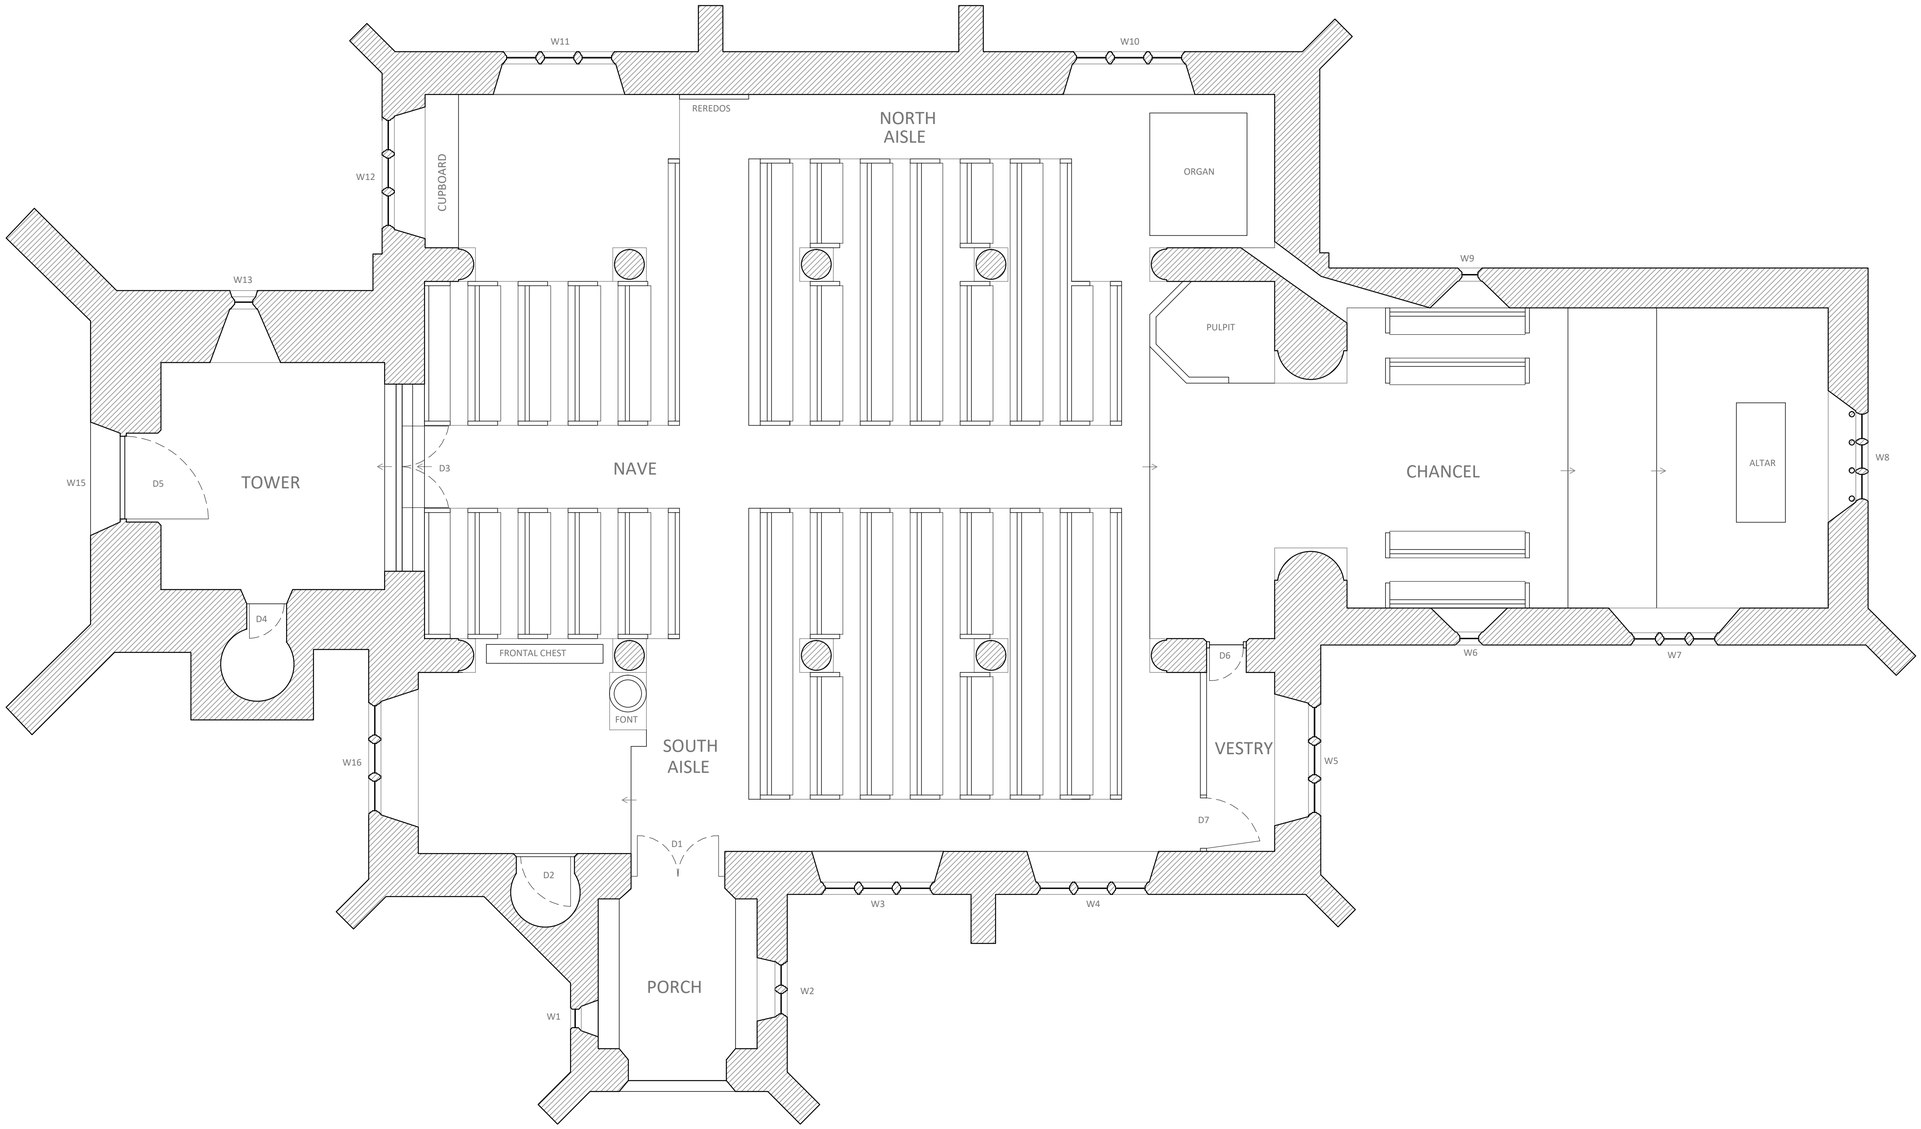

St Martins Church, Bremhill

As Existing

CHEDBURN•CODD
CONSERVATION ARCHITECTS
Historic Building Consultants
Glove Factory Studios, 1 Brook Lane, Holt,
Bradford-on-Avon, Wiltshire BA14 6RL
T: 01225 859999 www.chedburn.com e: chedburn@chedburn.com

Project	St Martins Church Bremhill
Drawing	Church Floor Plan As Existing
Stage	Planning
Drawing No.	1826/02
Scale	~1:50 @ A1
Date	Nov 2023